


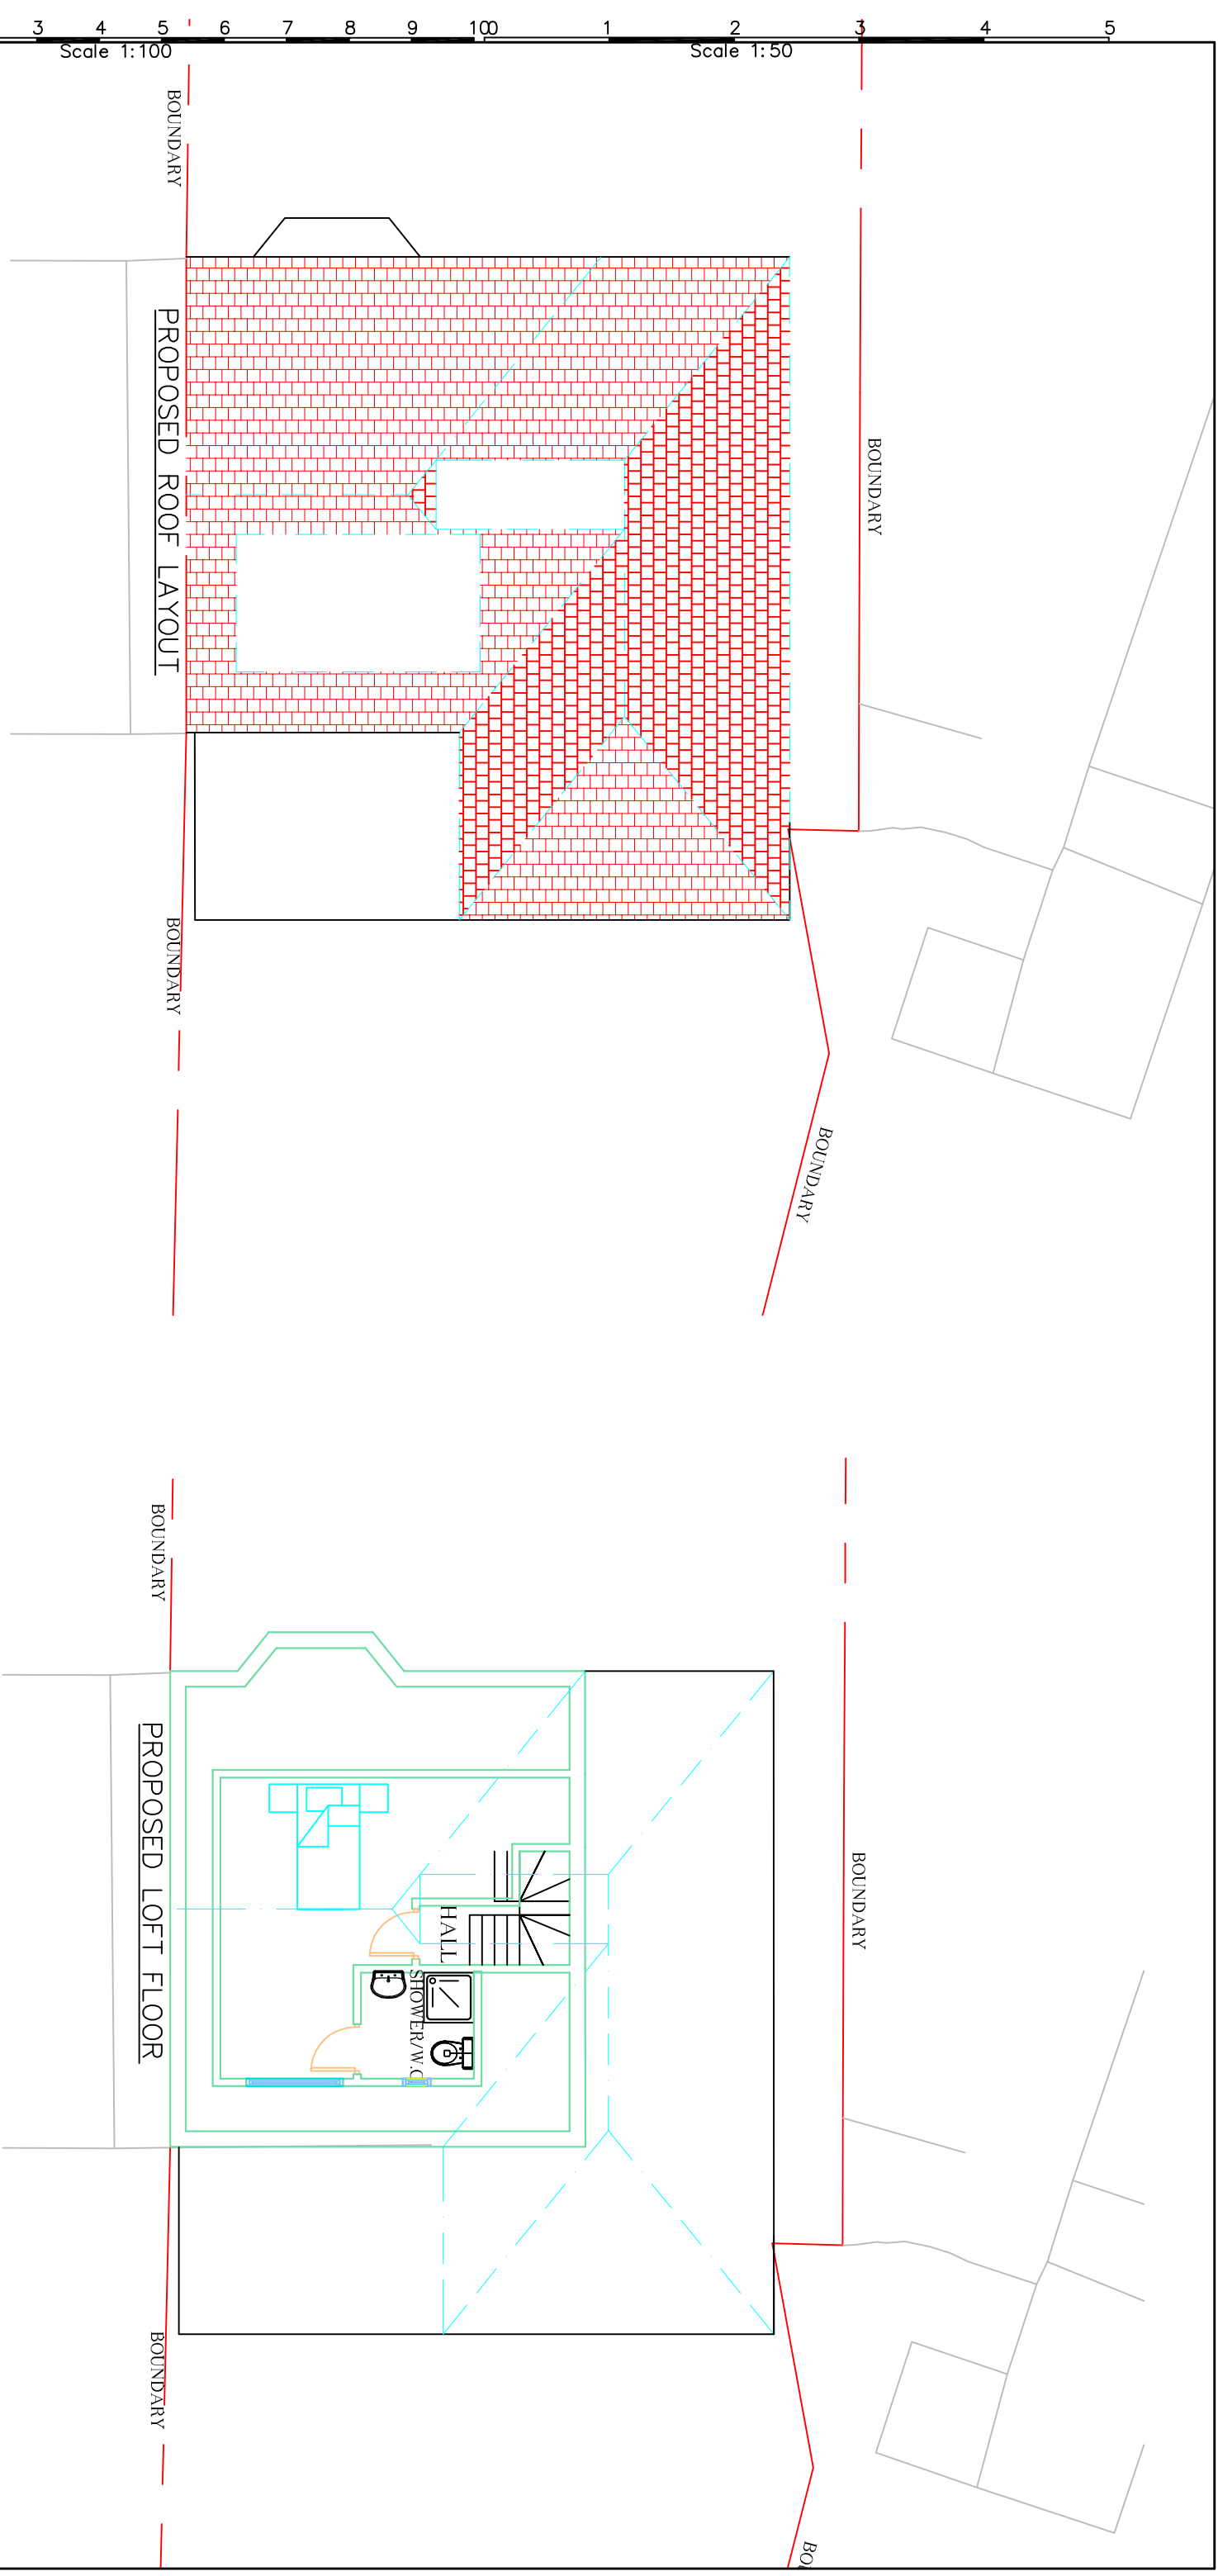

Rev.	Date.	Description	DWM, CHK	j e architectural design ltd Architectural & Structural Designers 1 Lytton Close Northolt Village, Northolt Middlesex UB5 5BU T: 020 8845 0795, M: 07930 557913, e: eangelio9@aol.com		
				Job Title: 185 Victoria Road, Emsworth PO10 7LY		
				Drawing Title: Proposed Second Floor & Roof Layout		
				Client:	Designed by:	Date:
					Angelo E	Sept. 2017
				Drawing No:	Scale:	Rev.
				3071/AM/04	A3	A