



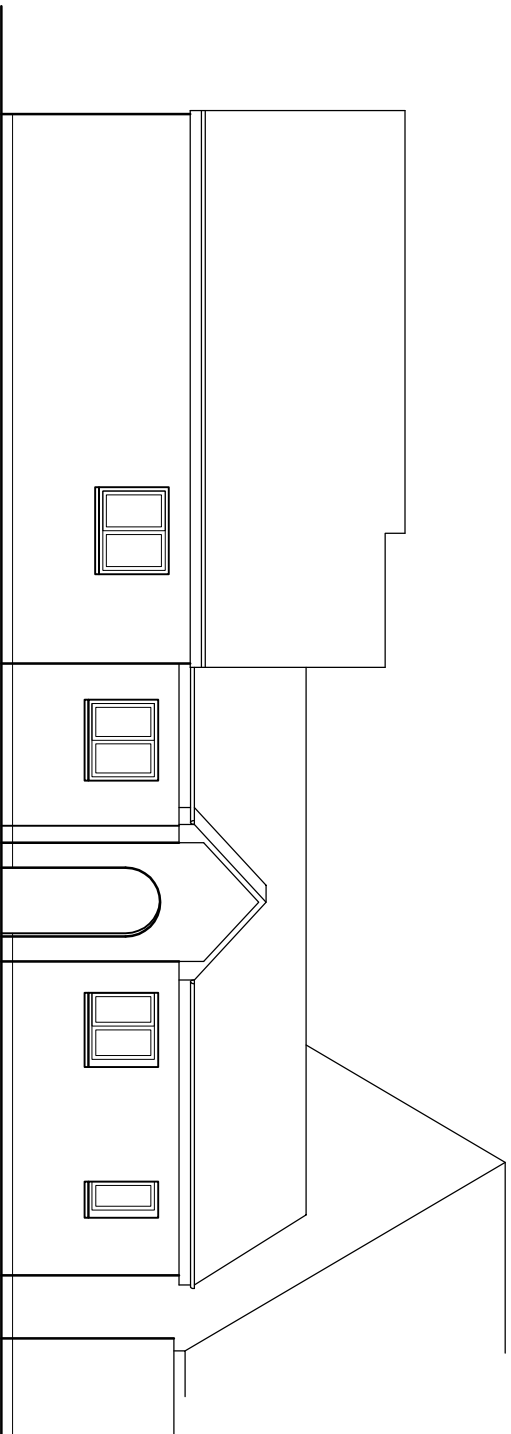


FRONT 1:100

N.B. SIDE (WEST) - NO CHANGE/NOT VISIBLE

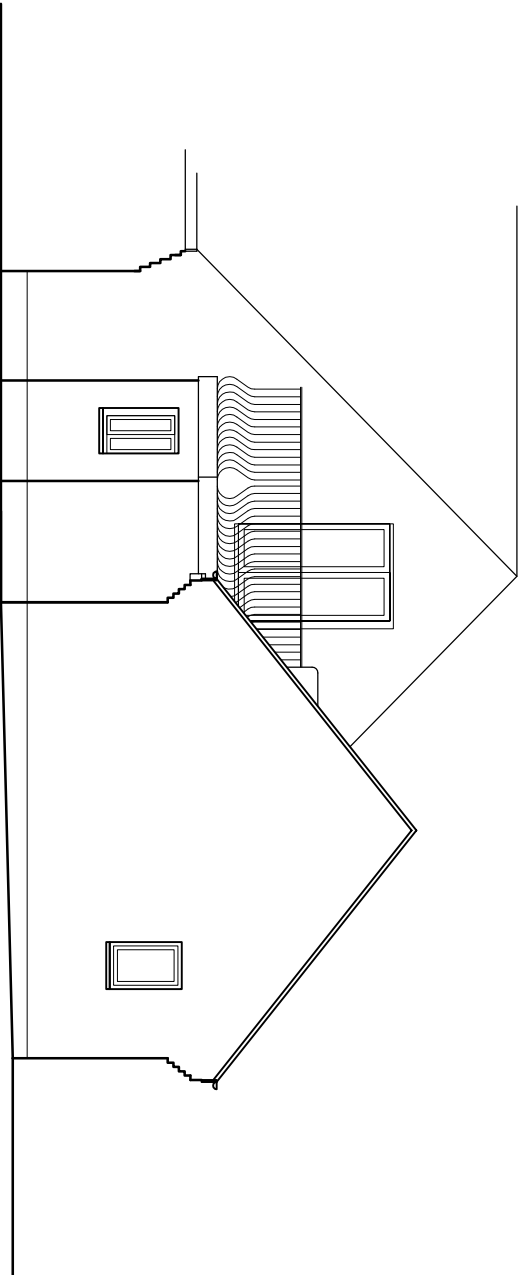

SIDE (EAST) 1:100

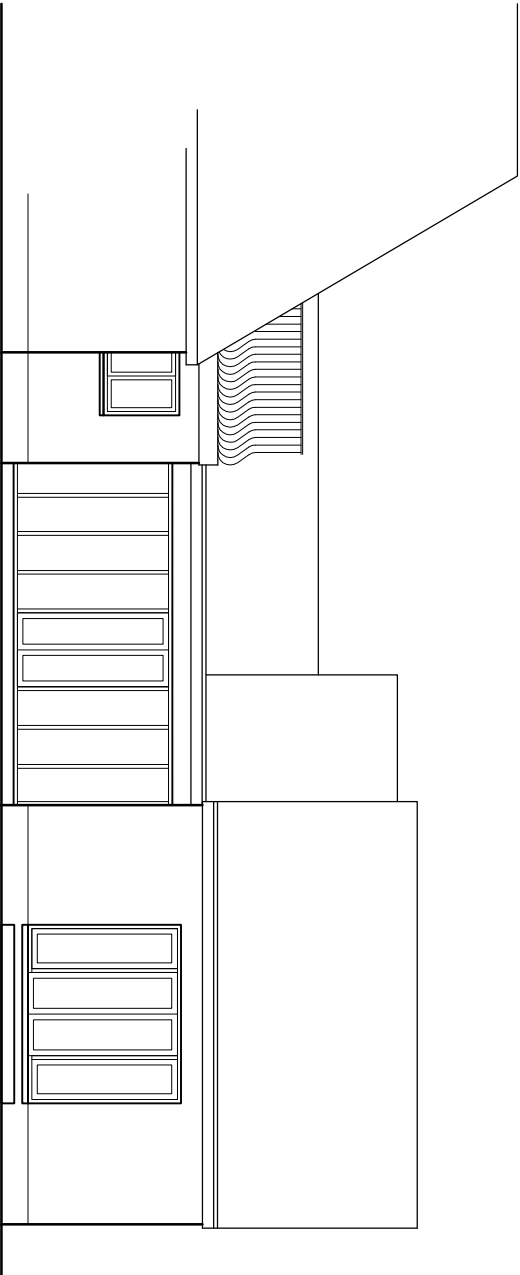

REAR 1:100