


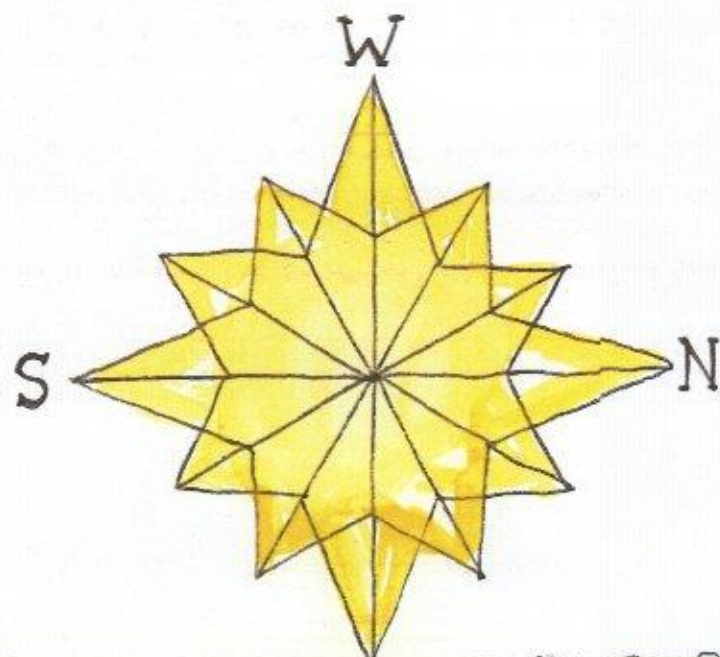

LUTER LANDSCAPE	
BRADLEY LUTER 203A LONDON ROAD COMPLAIN HANTS POBBER	
T: 0756544661 E: luterlandscape@gmail.com	
CLIENT:	MRS SARAH LUTER DR PENNY ROSS
TITLE:	PLANNING No.:
DATE:	SCALE: 1:100
REVISION No.:	DRAWN BY: BRADLEY LUTER
ALL DIMENSIONS MUST BE CHECKED ON SITE AND NOT SCALED FROM THIS DRAWING	
© LUTER LANDSCAPE	



HAVANT BOROUGH
COUNCIL
28 APR 2017
RECEIVED