



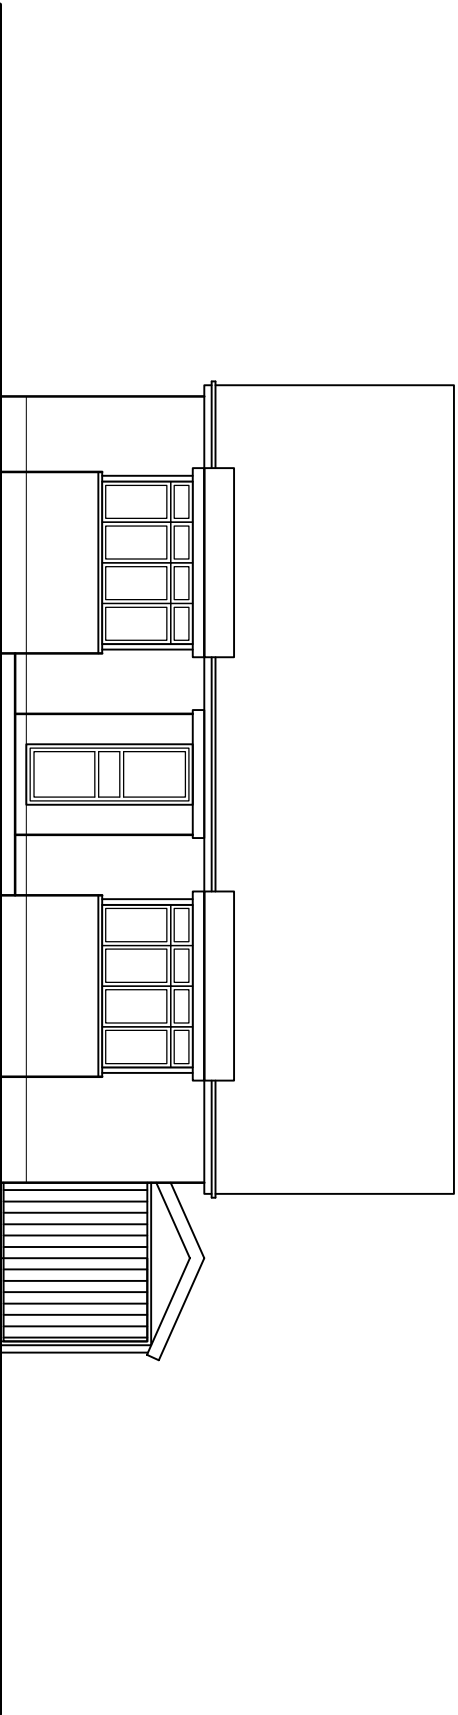

FRONT
1:100

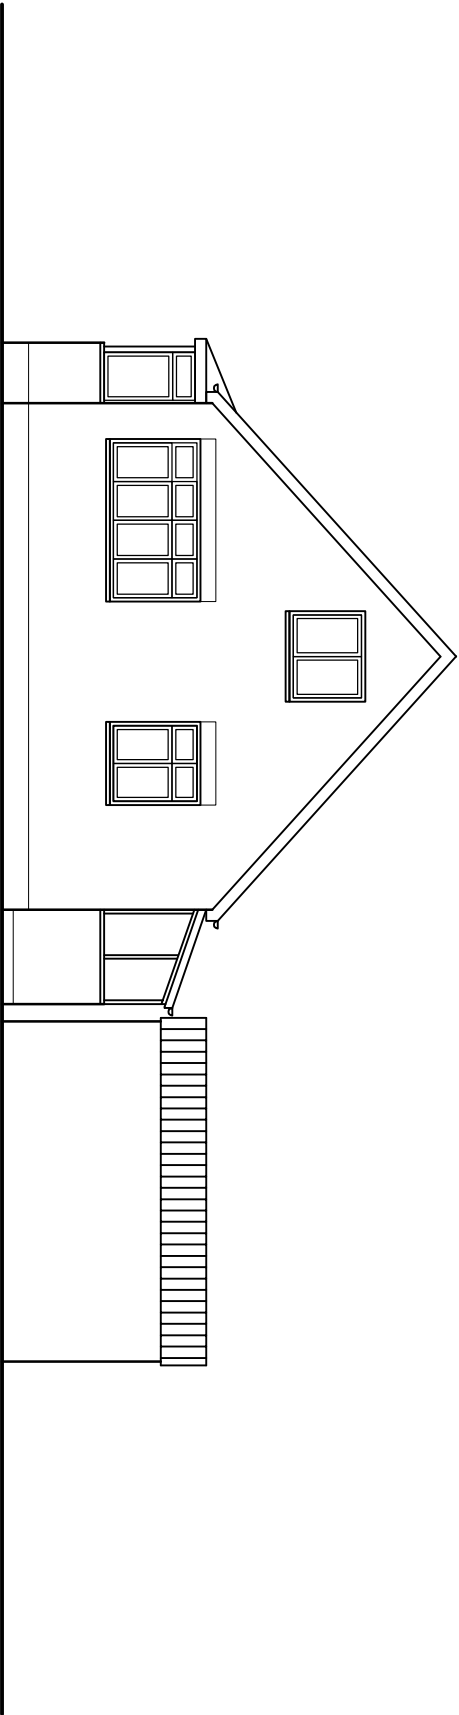

SIDE (EAST)
1:100