


HAVANT BOROUGH
COUNCIL

07 NOV 2016

RECEIVED

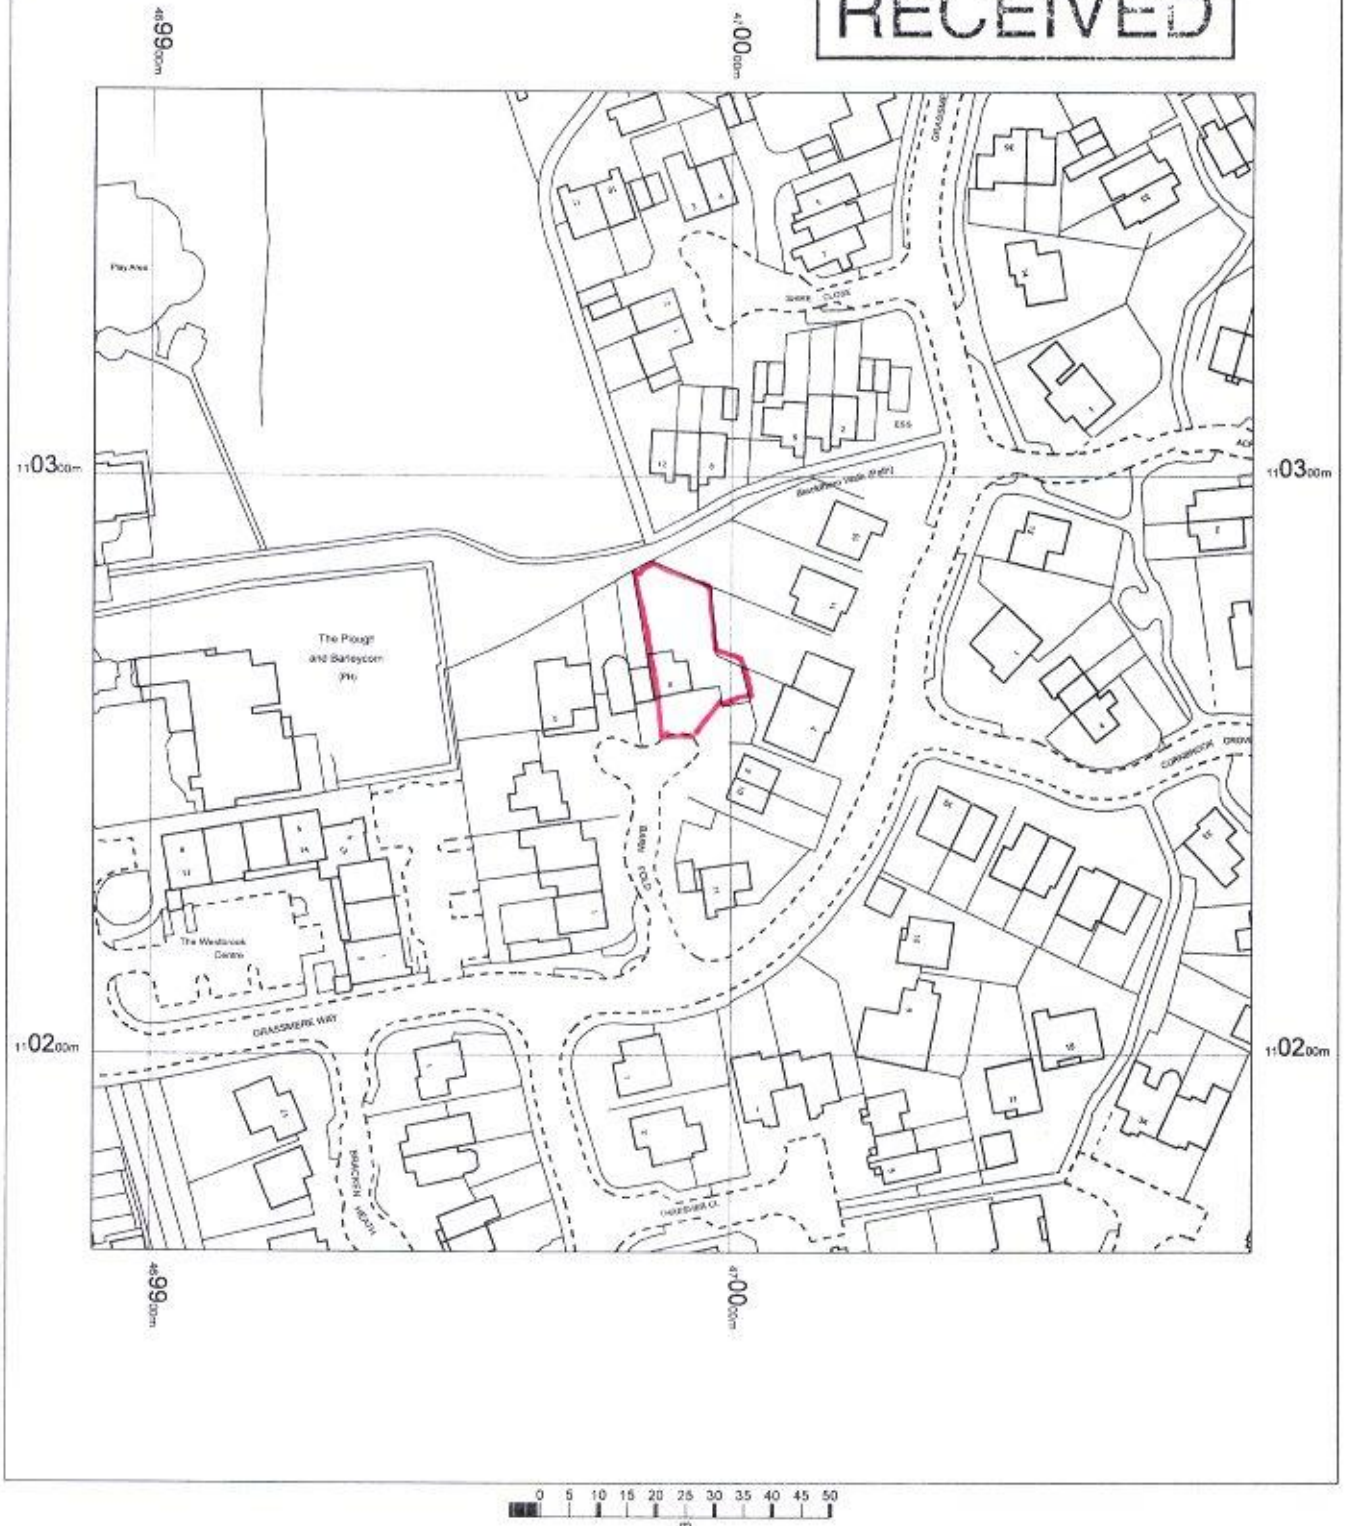

8 Barn Fold
Waterlooville
Hampshire
PO7 8RA

OS MasterMap 1250/2500/10000 scale
2016, ID: BW1-00574029
www.blackwellmapping.co.uk

1:1250 scale print at A4, Centre: 469990 E, 110266 N

©Crown Copyright and database rights 2016 OS
100019980



BLACKWELL'S
www.blackwellmapping.co.uk

TEL: 0114 268 7658
maps.sheffield@blackwell.co.uk