



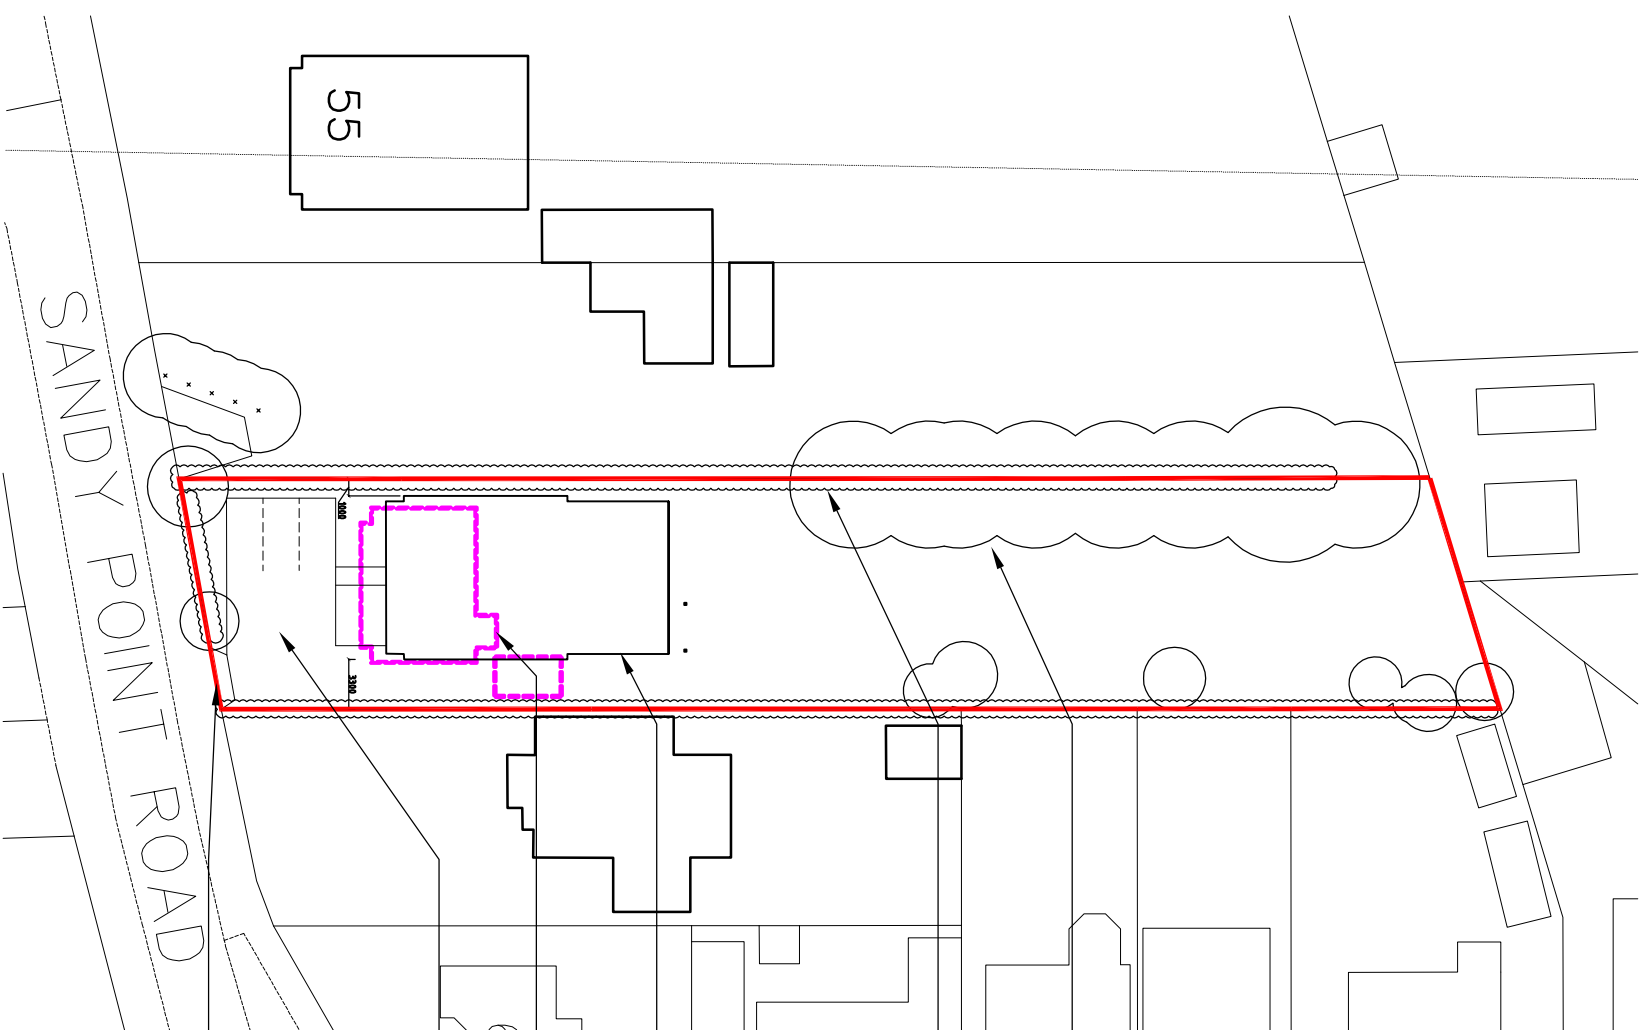

LOCATION PLAN
1:1250
Ordnance Survey (c) Crown Copyright 2016. All rights reserved. Licence number 100022432

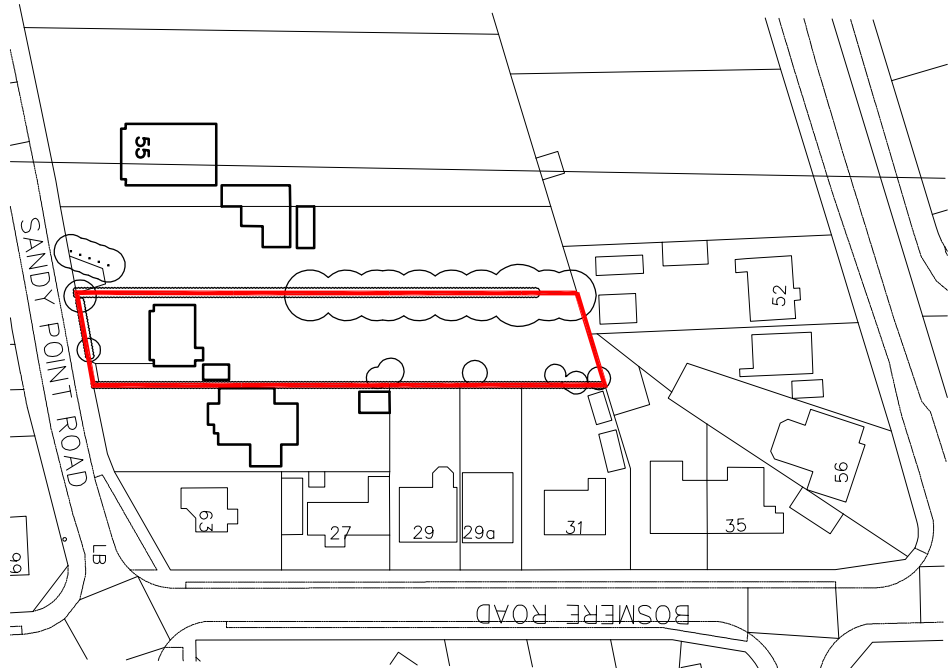

PROPOSED SITE PLAN
1:500
Ordnance Survey (c) Crown Copyright 2016. All rights reserved. Licence number 100022432

- REFER TO TREE RETENTION AND PROTECTION PLAN FOR DETAILS OF TREE WORKS
- GENERALLY RETAIN BOUNDARY HEDGE/SHRUBS. SOME HEDGE WORKS NECESSARY TO ACCOMMODATE PROPOSAL- REFER TO TREE RETENTION AND PROTECTION PLAN FOR DETAILS
- FOOTPRINT OF PROPOSED REPLACEMENT DWELLING
- OUTLINE OF EXISTING (REMOVED) BUILDINGS
- FRONT AND SIDE DRIVEWAY. PERMEABLE PAVING/GRAVEL
- EXISTING ACCESS