

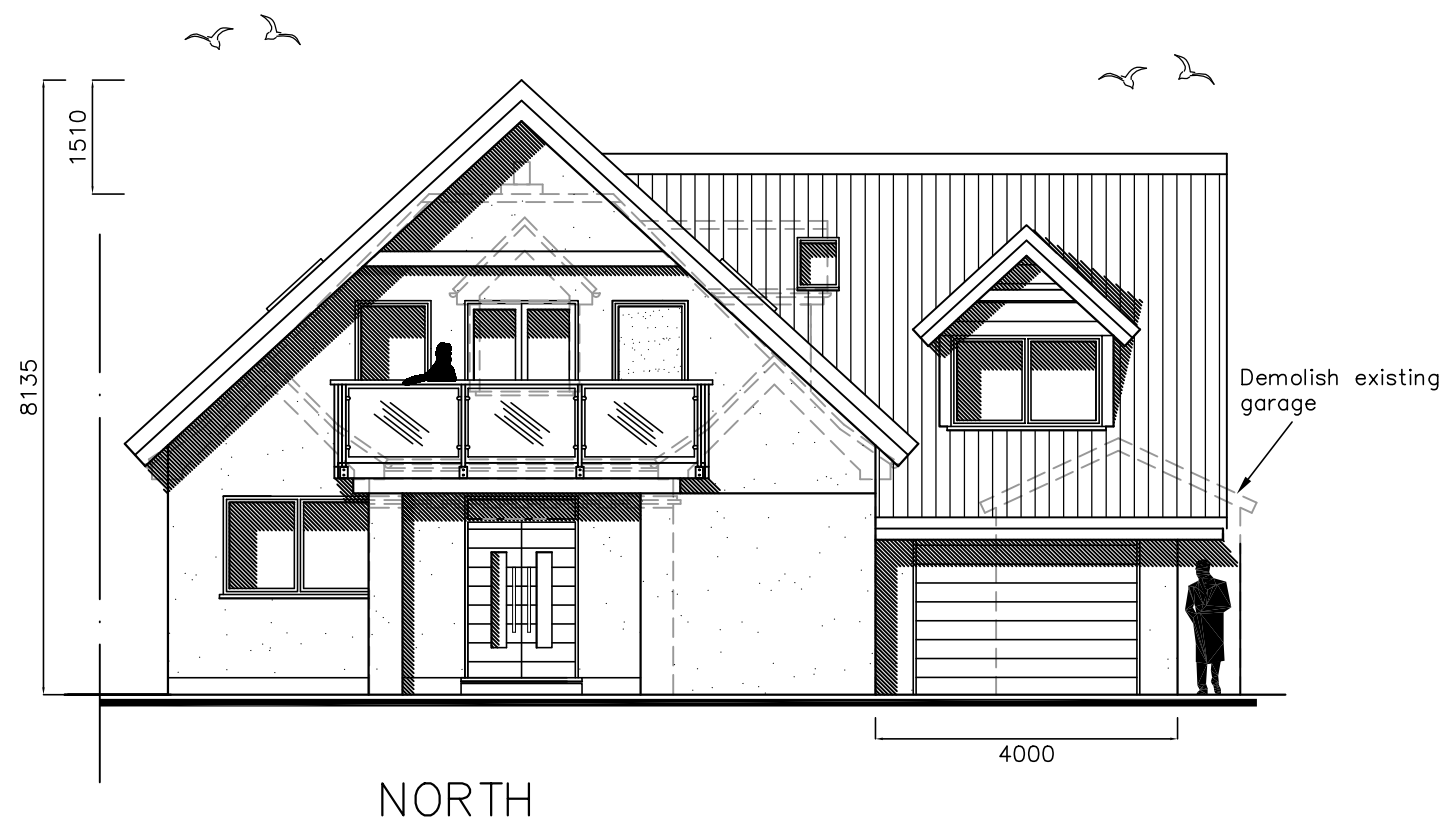


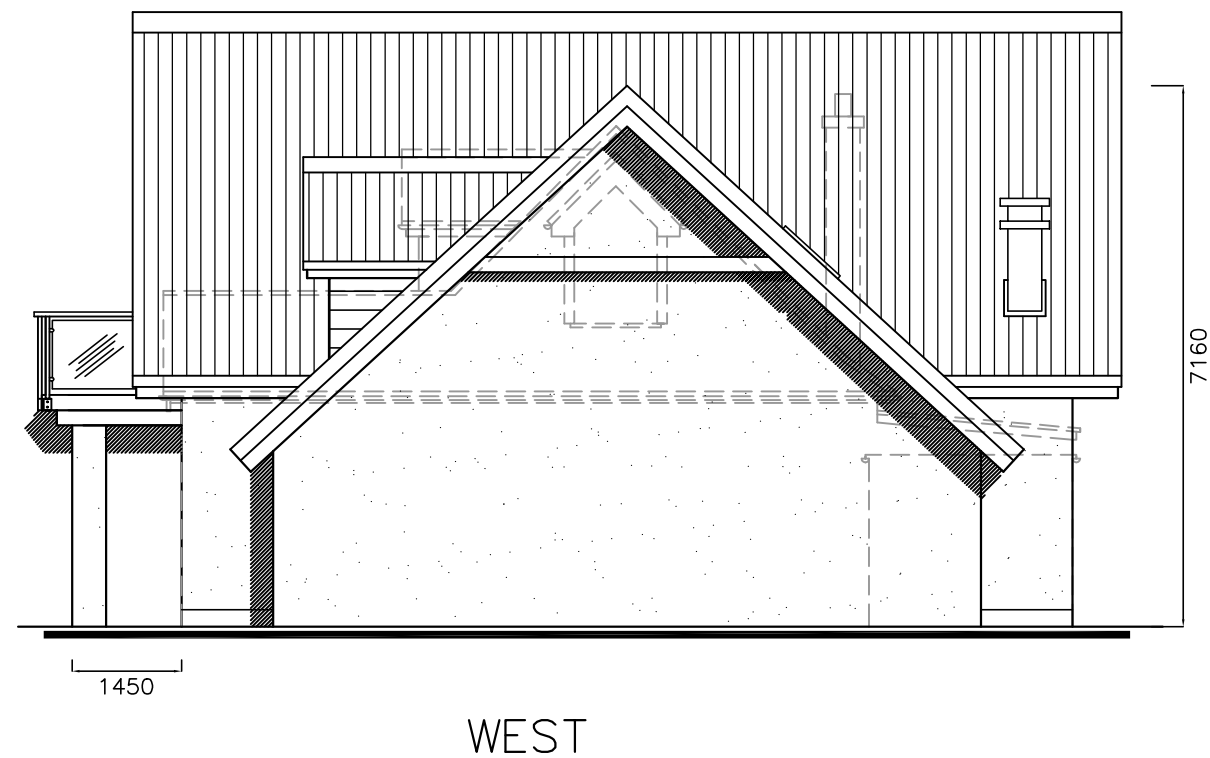

16 Eastoke Avenue,
Hayling Island,
PO11 9QW

PROPOSED ELEVATIONS

Revisions
A. Client revisions. 11/08/17
B. Client revisions. 16/08/17

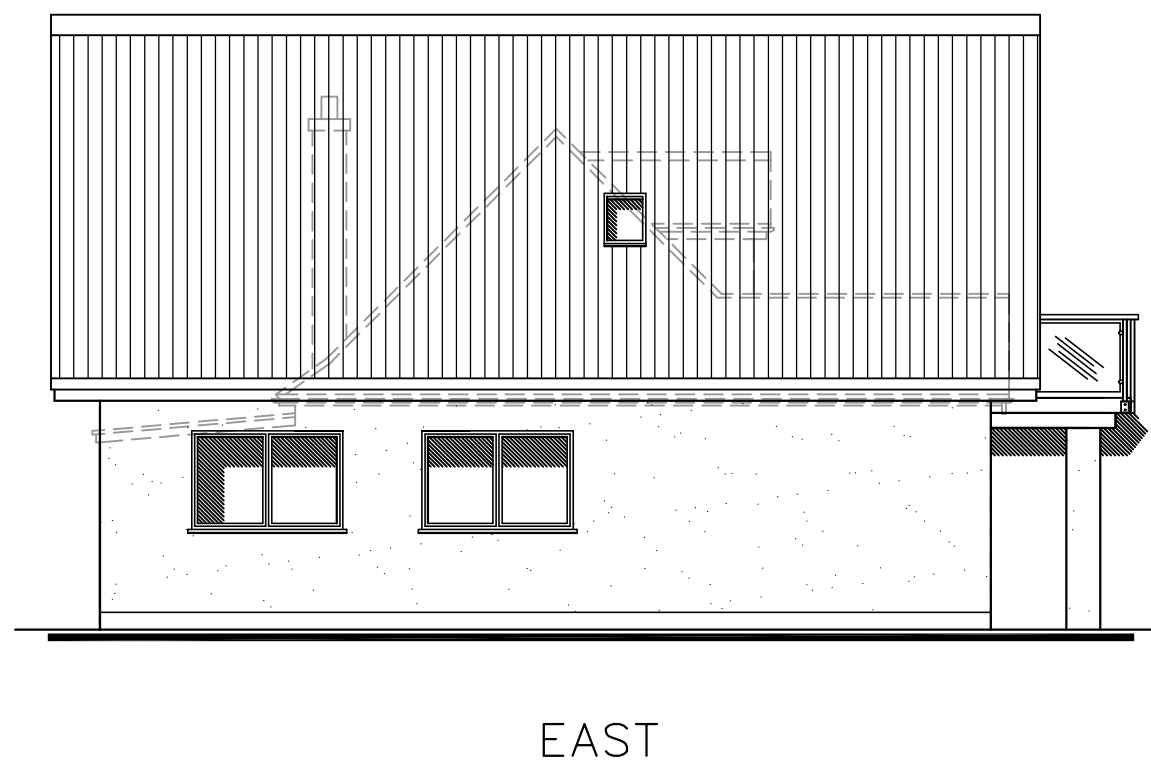

Scale A3 = 1:100
Drawn JHL
Date 09/08/17

17082-501^B