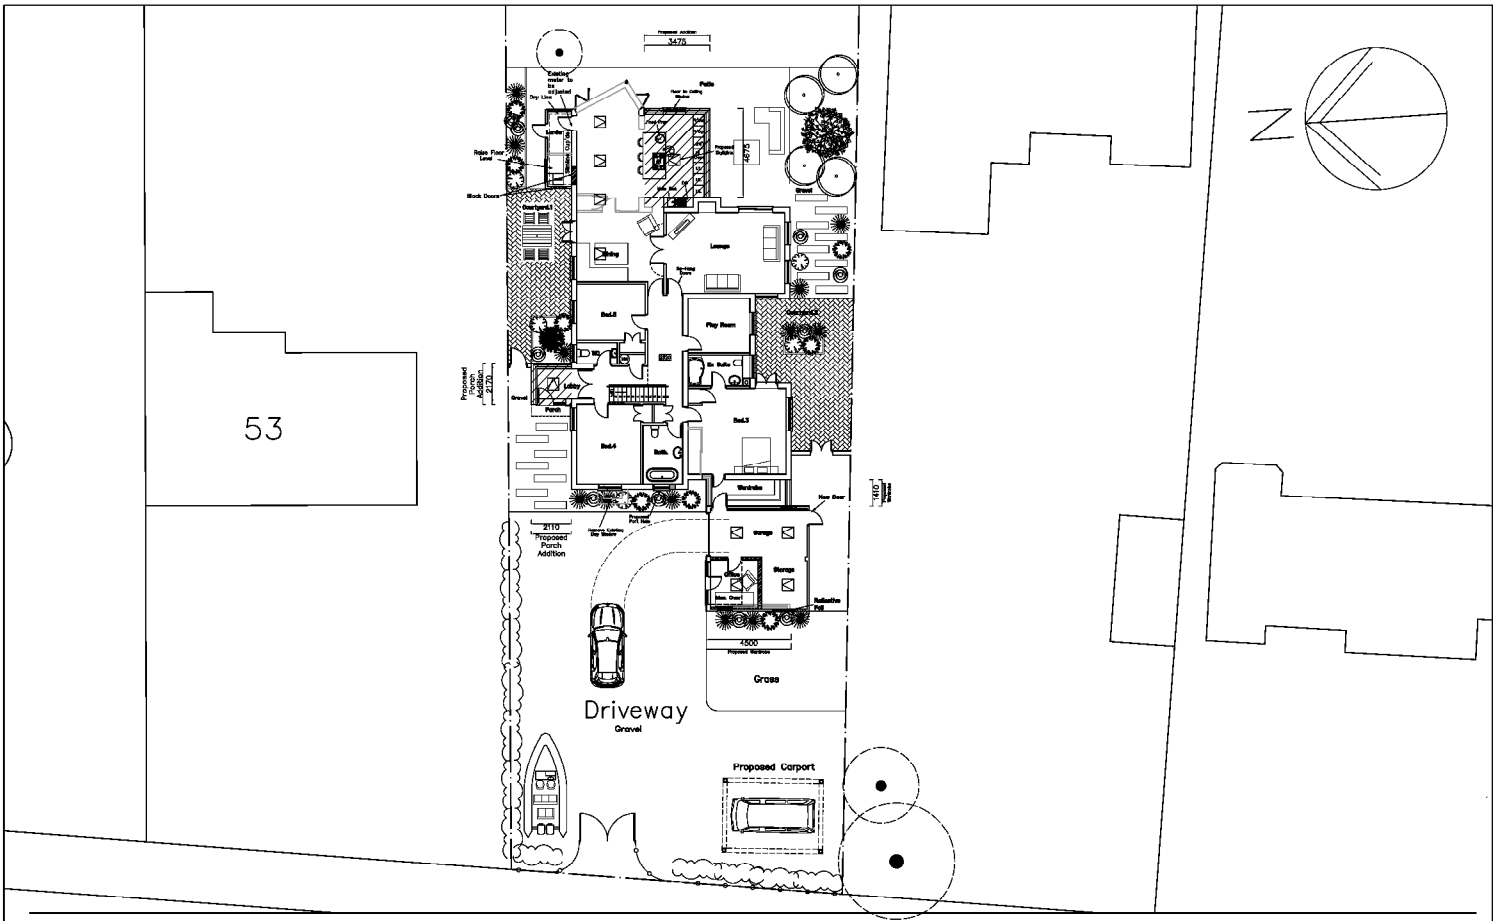


55 Sinah Lane
Hayling Island
PO11 0HJ

PROPOSED SITE & GROUND FLOOR PLAN

Revisions
A. Client Revisions 09/06/17
B.
C.

Martin Critchley
CHARTERED ARCHITECT
The Old Brewery,
15E South Street, Havant,
Hampshire, PO9 1BU
023 92 474 919
critchleyarchitect@hotmail.com

Scale A3=1:200 A1=1:100
Date 15/11/16
Drawn OS/SAR/JGF

1695–401[A]