


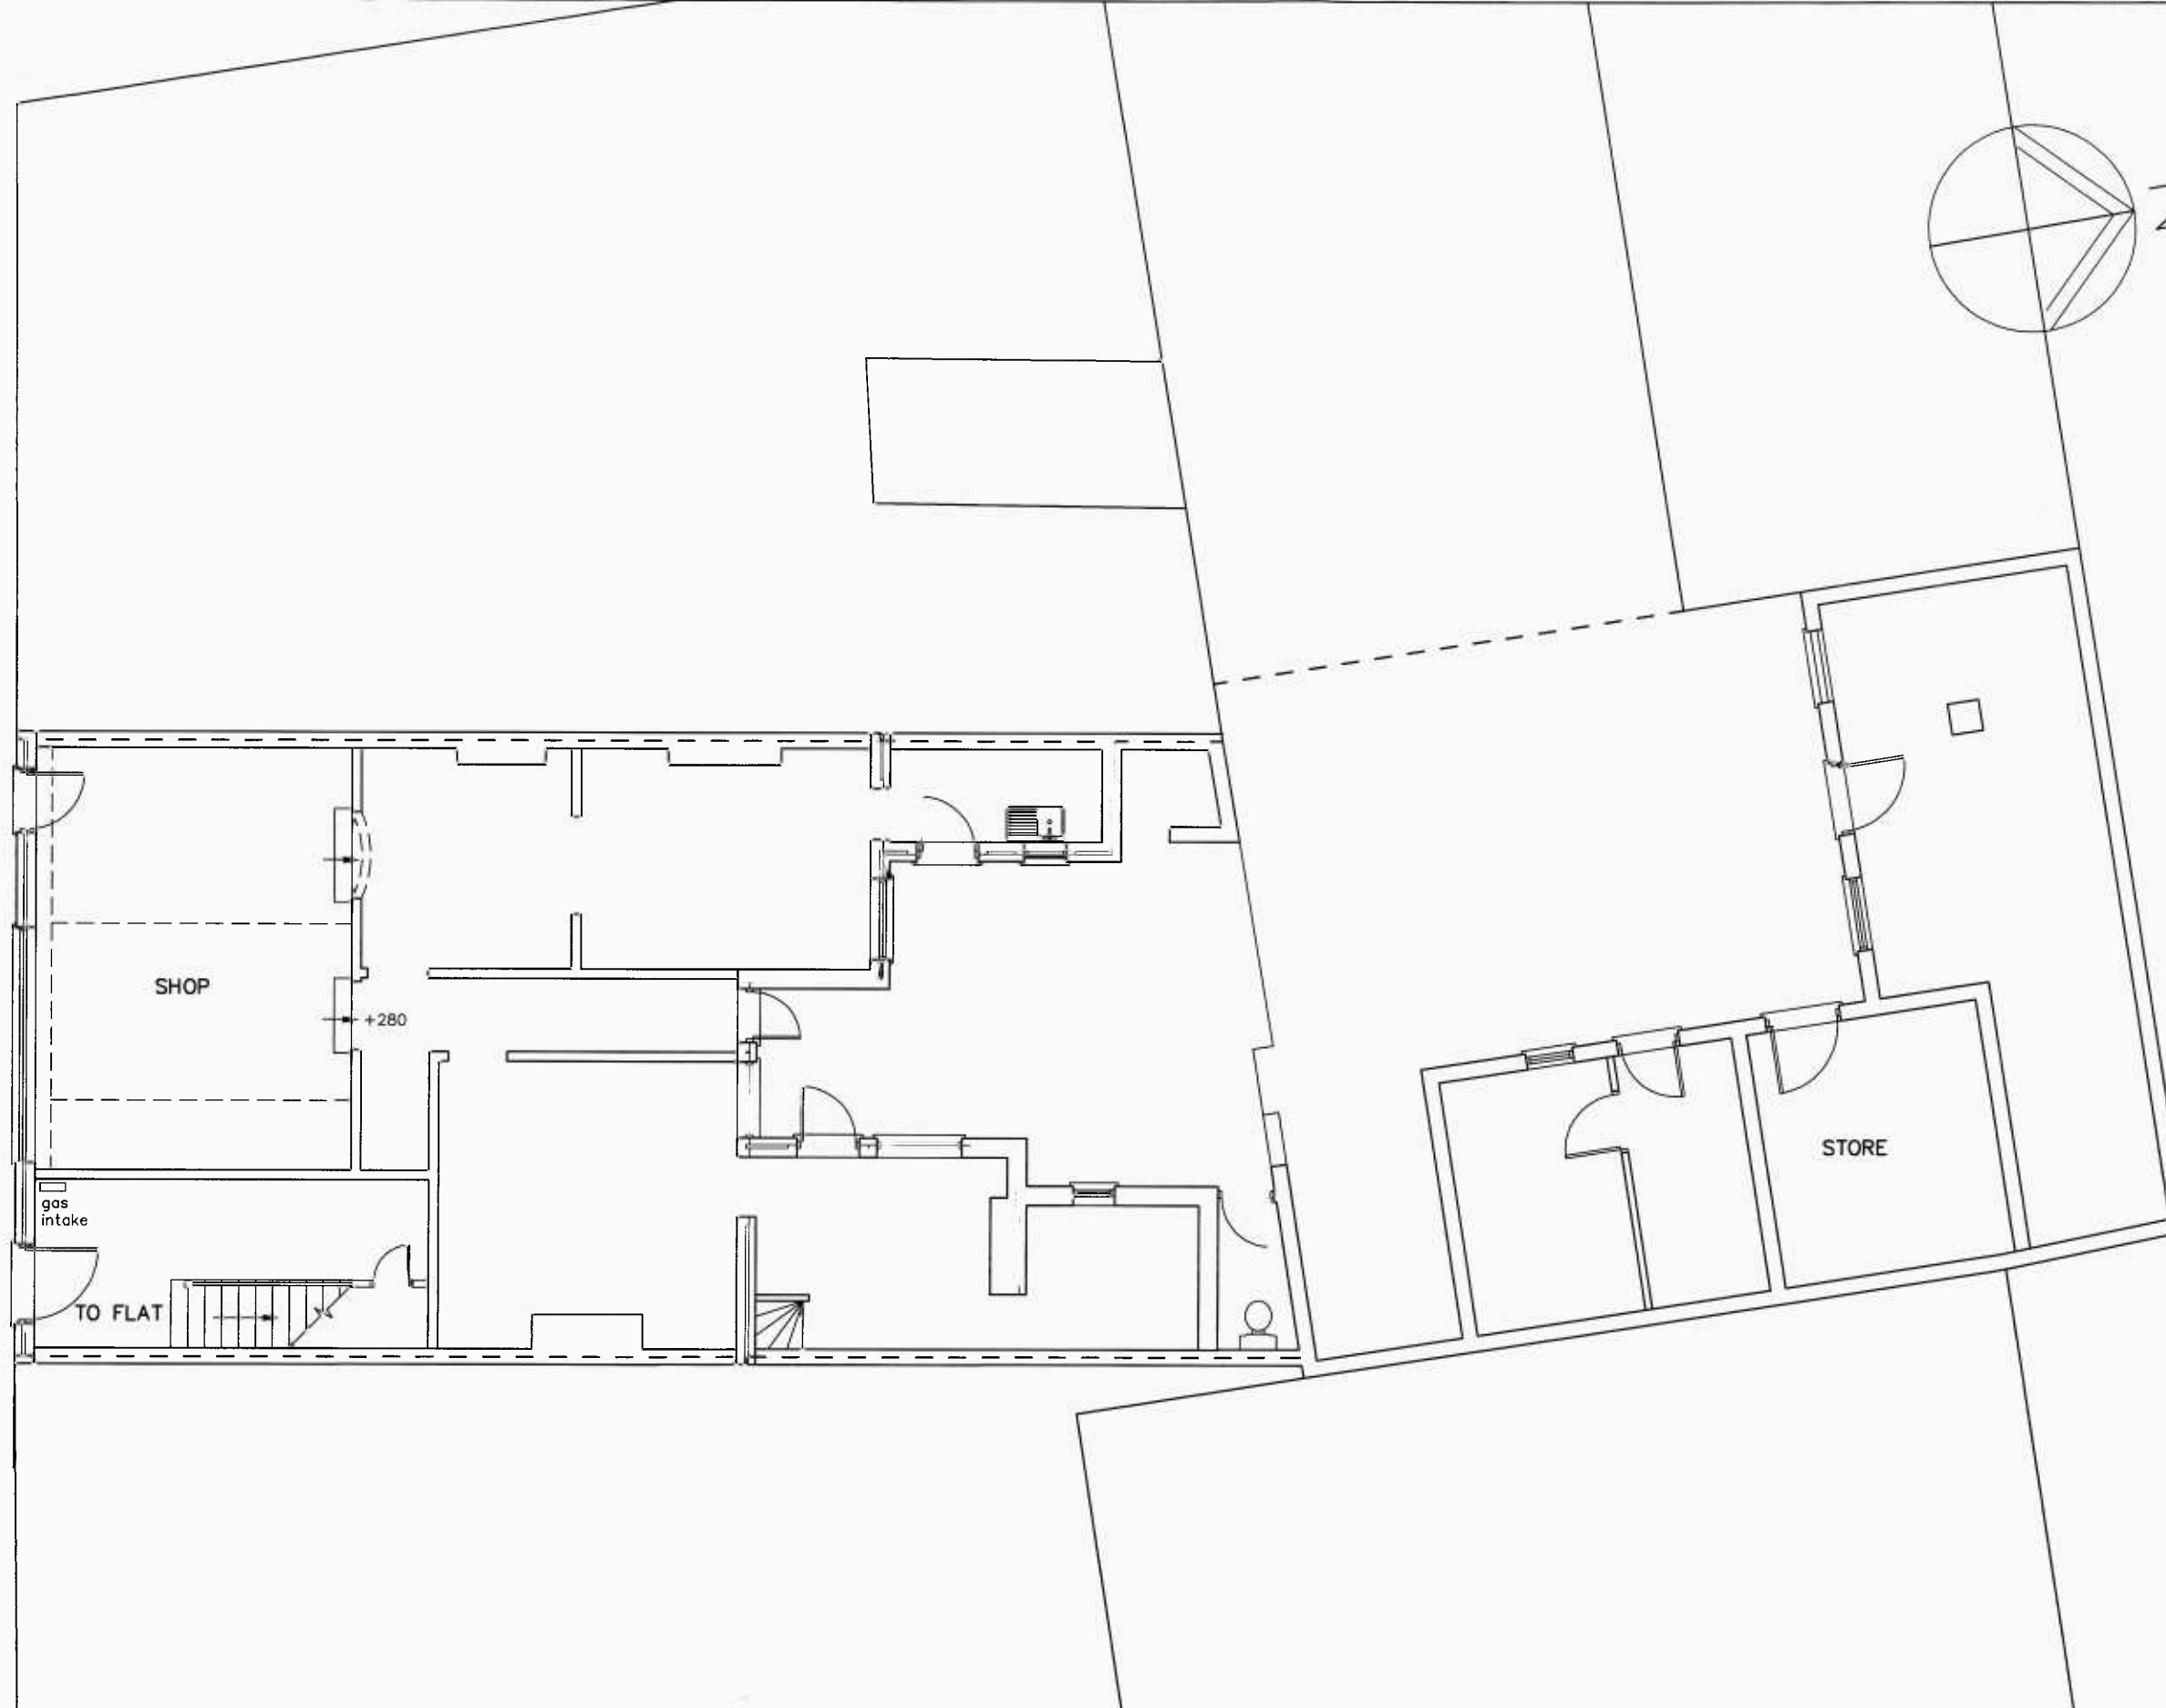


234 Sea Front,
Hayling Island,
PO11 0AU

GROUND FLOOR SURVEY PLAN

Revisions

A.
B.
C.
D.

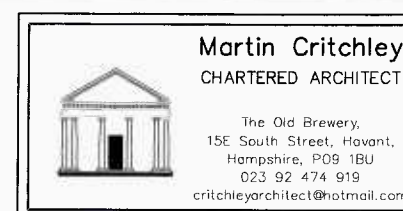

Scale A1 = 1:50, A3 = 1:100
Date 15/11/16
Drawn JHL

metres

10

20

30

1694-201⁰