


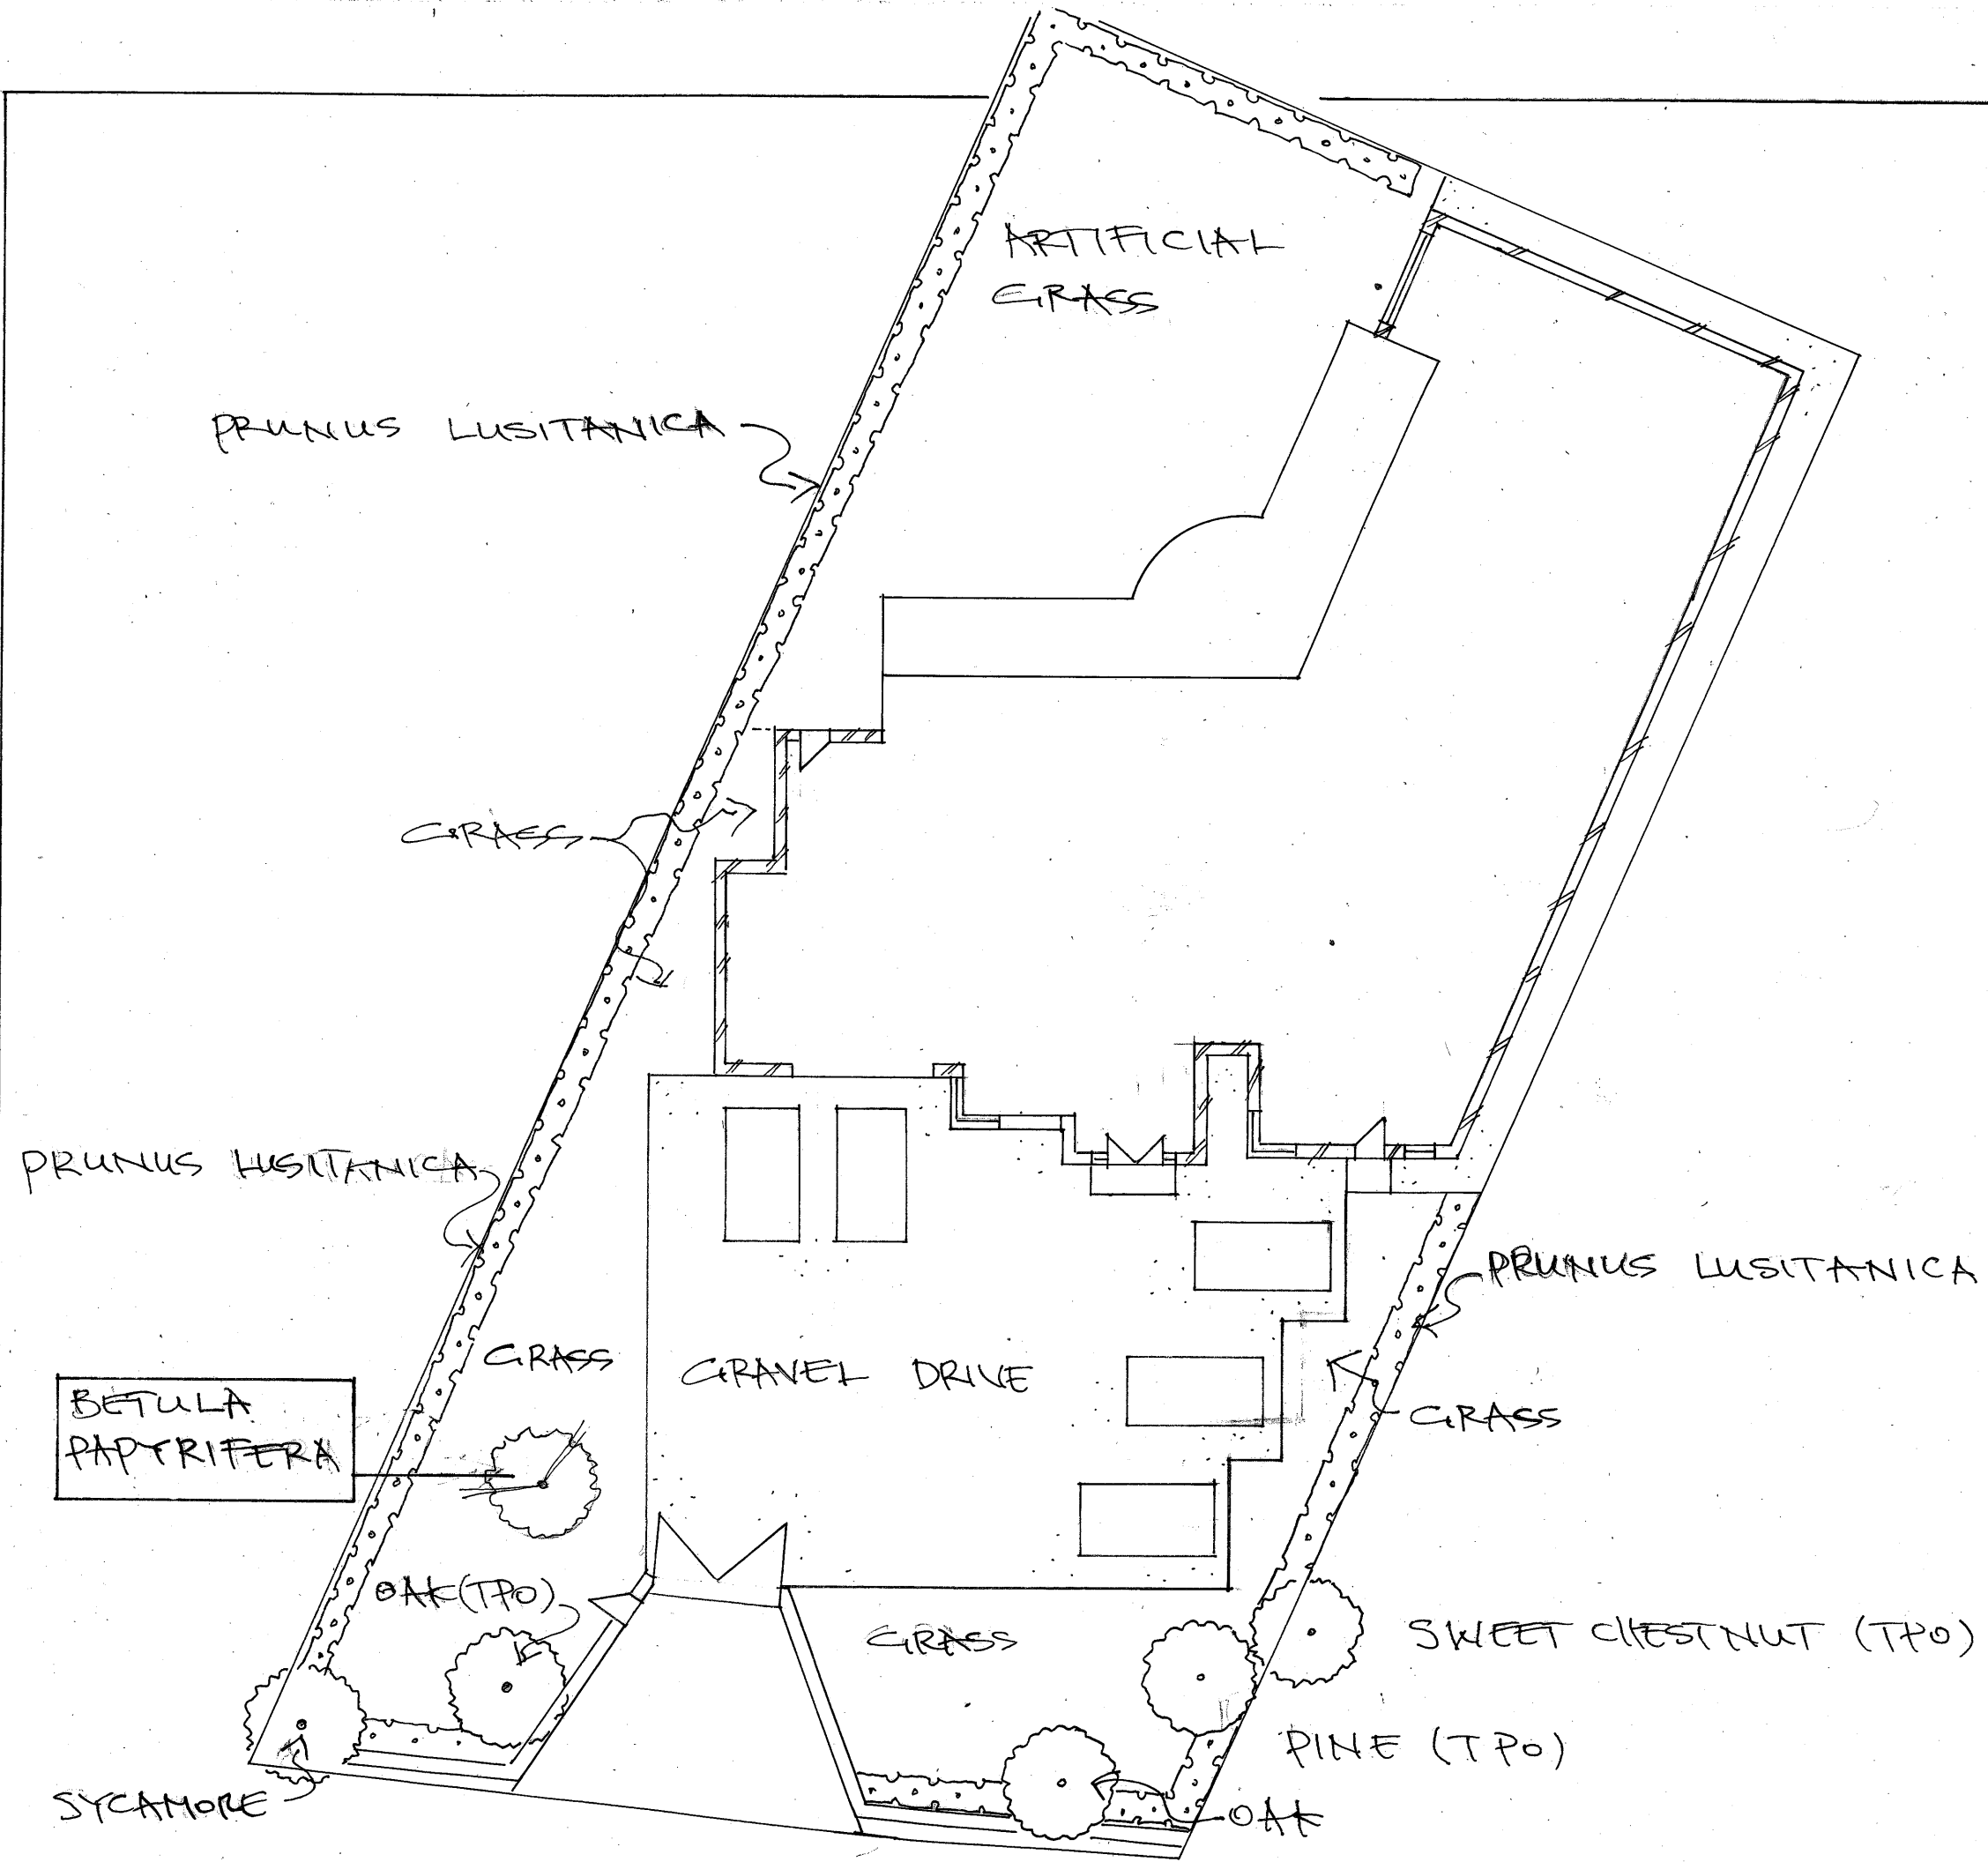

TREE : F
 BETULA PAPYRIFERA
 HIGHT STANDARD
 GIRTH 6-8cm
 APPROX HEIGHT 2.5M

HEDGE : F
 PRUNUS
 LUSITANICA
 1.05M

KAREN CALVES
 40 SINAH LANE,
 HATLING ISLAND,
 HAMPSHIRE,
 PO11 0HH

SCALE : F 1:200.

DATE : F 15.2.16

DESIGN : F TRANSFORM