


These Plans have been prepared for the purpose of obtaining Planning Permission and/or Building Regulation Approval for the work shown thereon only and should not be used for any other purpose.

© These Plans remain the copyright of the architect and must not be copied or reproduced in any way without written permission with the exception of Local Authorities for Planning Purposes

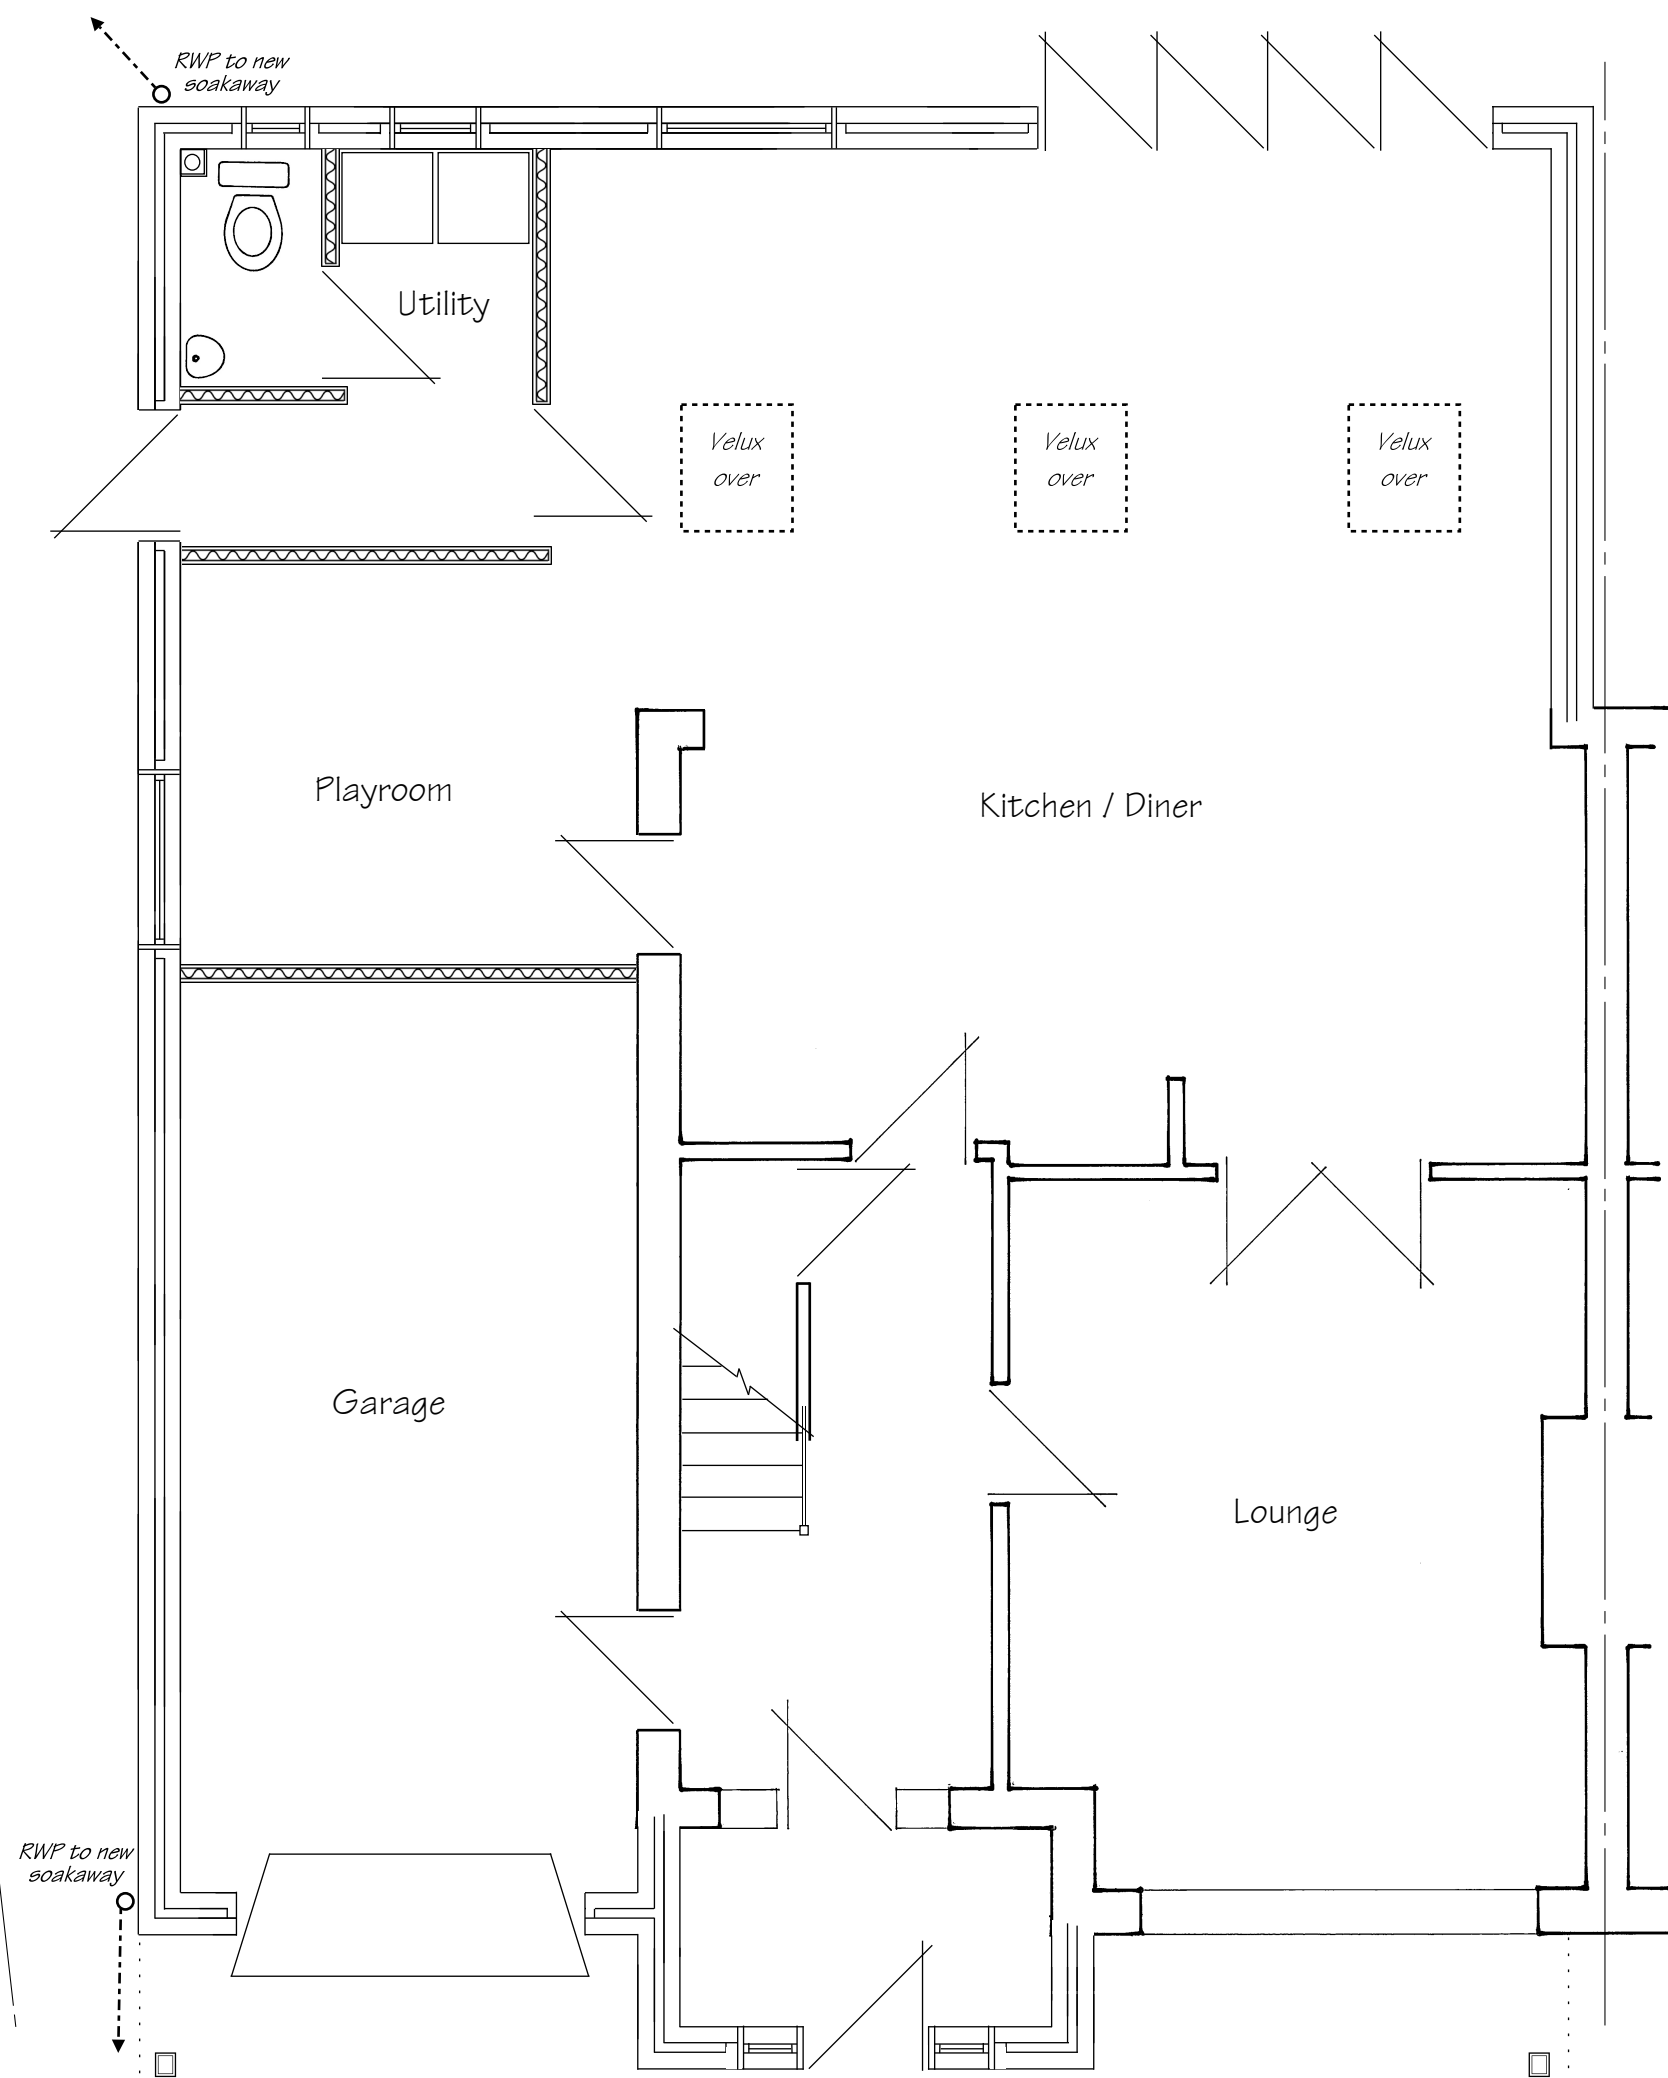

Andrew R Dunks
 BSc(Hons) MRICS CBuildE MCABE
 Chartered Surveyor and Building Engineer
 Unit 1, Basepoint, Waterberry Drive
 Waterlooville, Hants, PO7 7TH
 Tel: (023) 9225 3034
 e-mail: plans@dunks.freemove.co.uk

Proposed Side/Rear Extension
 17 Burnside
 Waterlooville
 For Mr & Mrs Weston
 Scale - 1:50 at Page Size A3
 Date - February 2017

Proposed Ground Floor Plan