



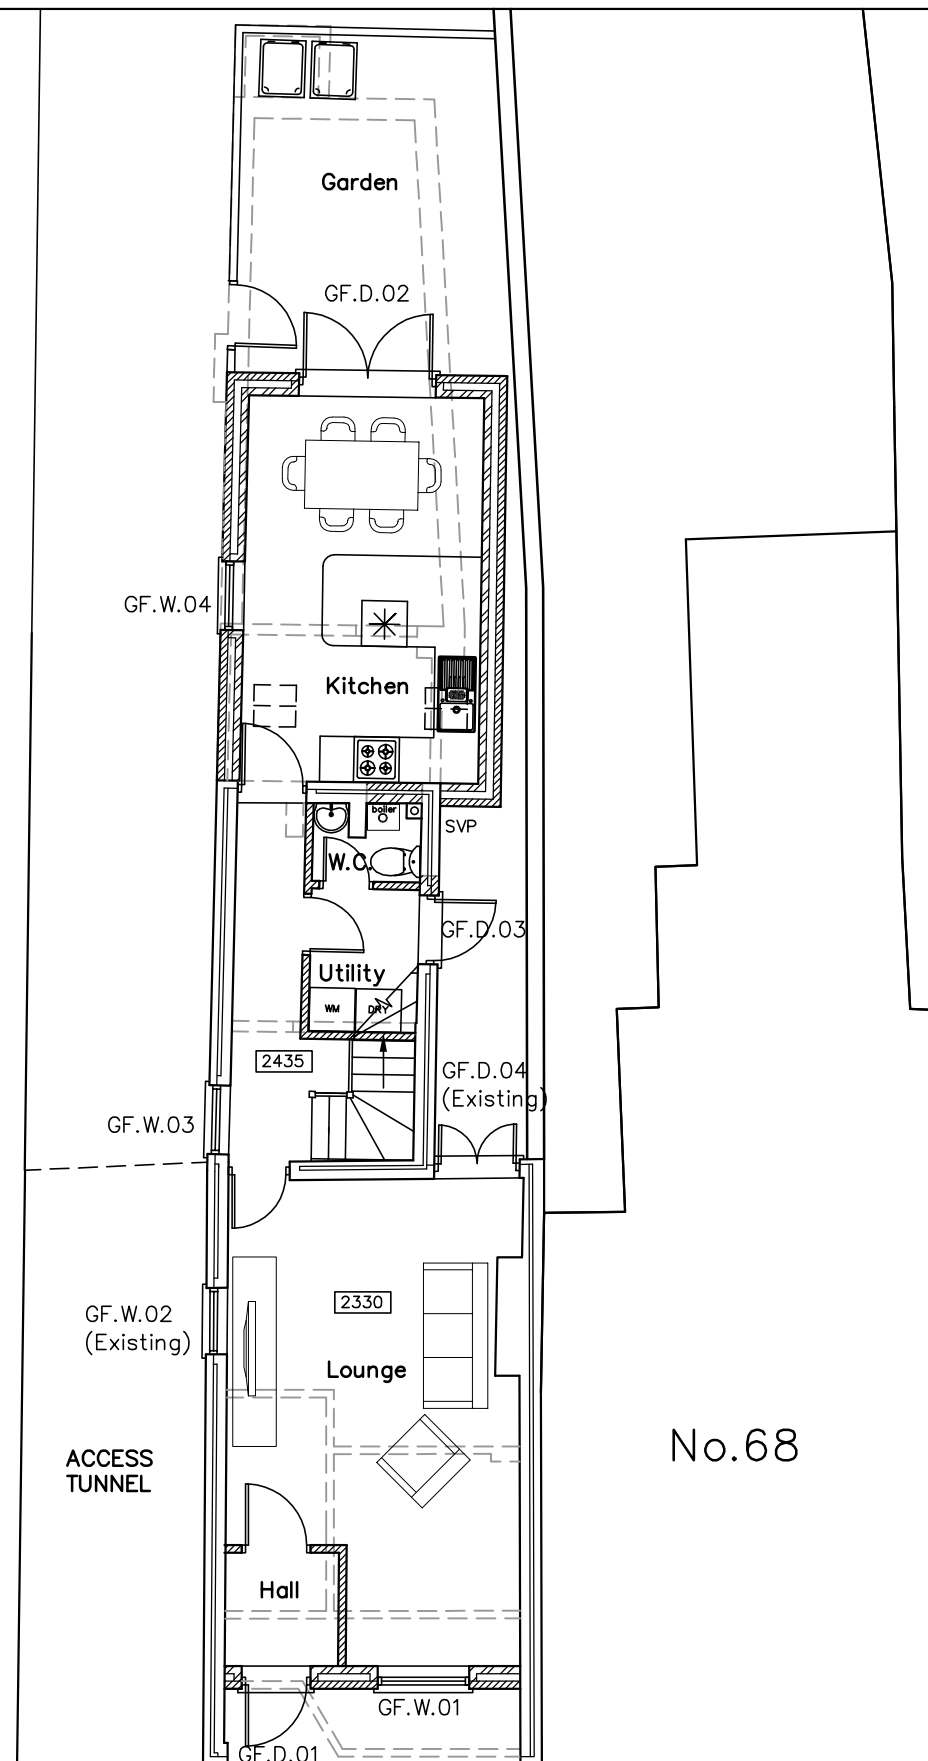


GROUND

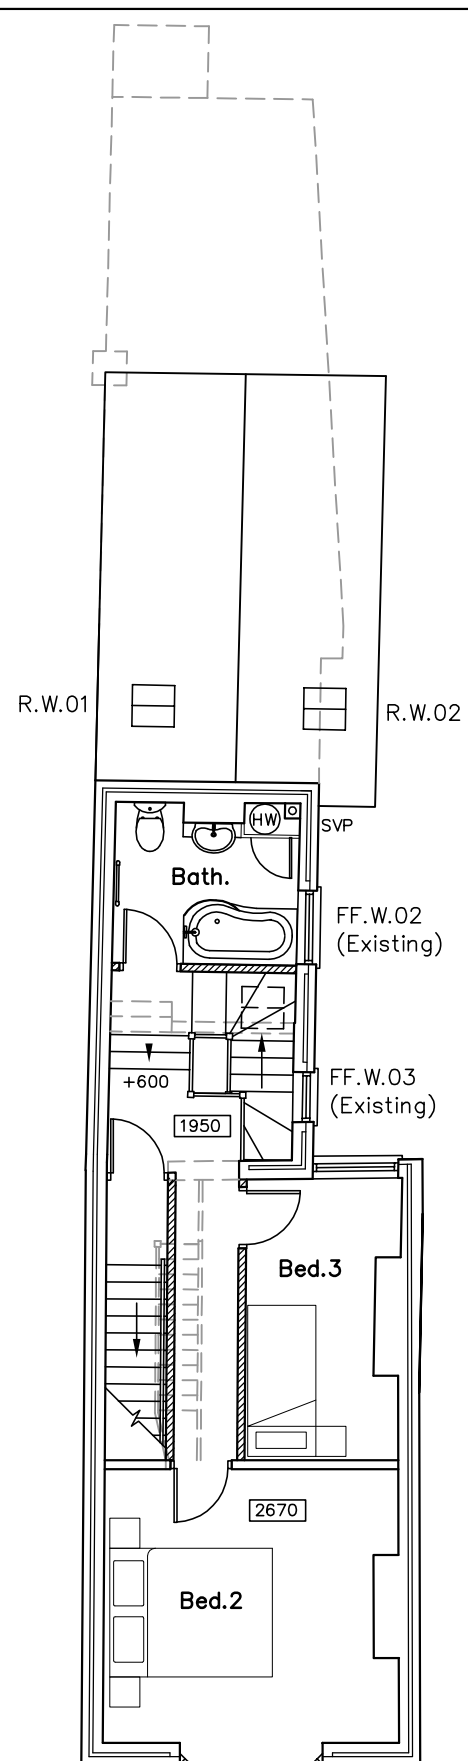


FIRST

FF.W.01
(Replacement)

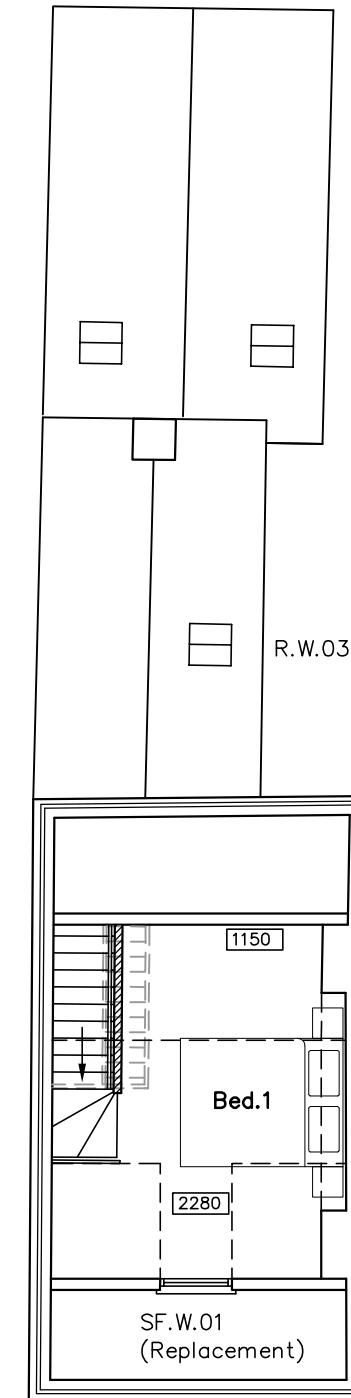

SECOND

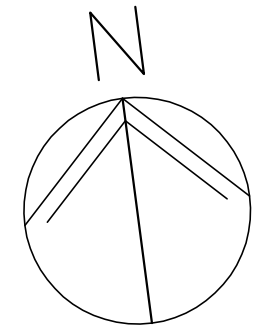


70 West Street,
Havant,
PO9 1LN

FENESTRATION IDENTITY PLANS

Revisions

- A.
- B.
- C.
- C.

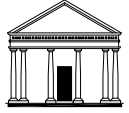

Martin Critchley
CHARTERED ARCHITECT

The Old Brewery,
15E South Street, Havant,
Hampshire, PO9 1BU
023 92 474 919
critchleyarchitect@hotmail.com

Scale A1 = 1:50, A3 = 1:100
Date 09/12/16
Drawn SAR/JHL

metres

10

20

30

16103-411⁰