


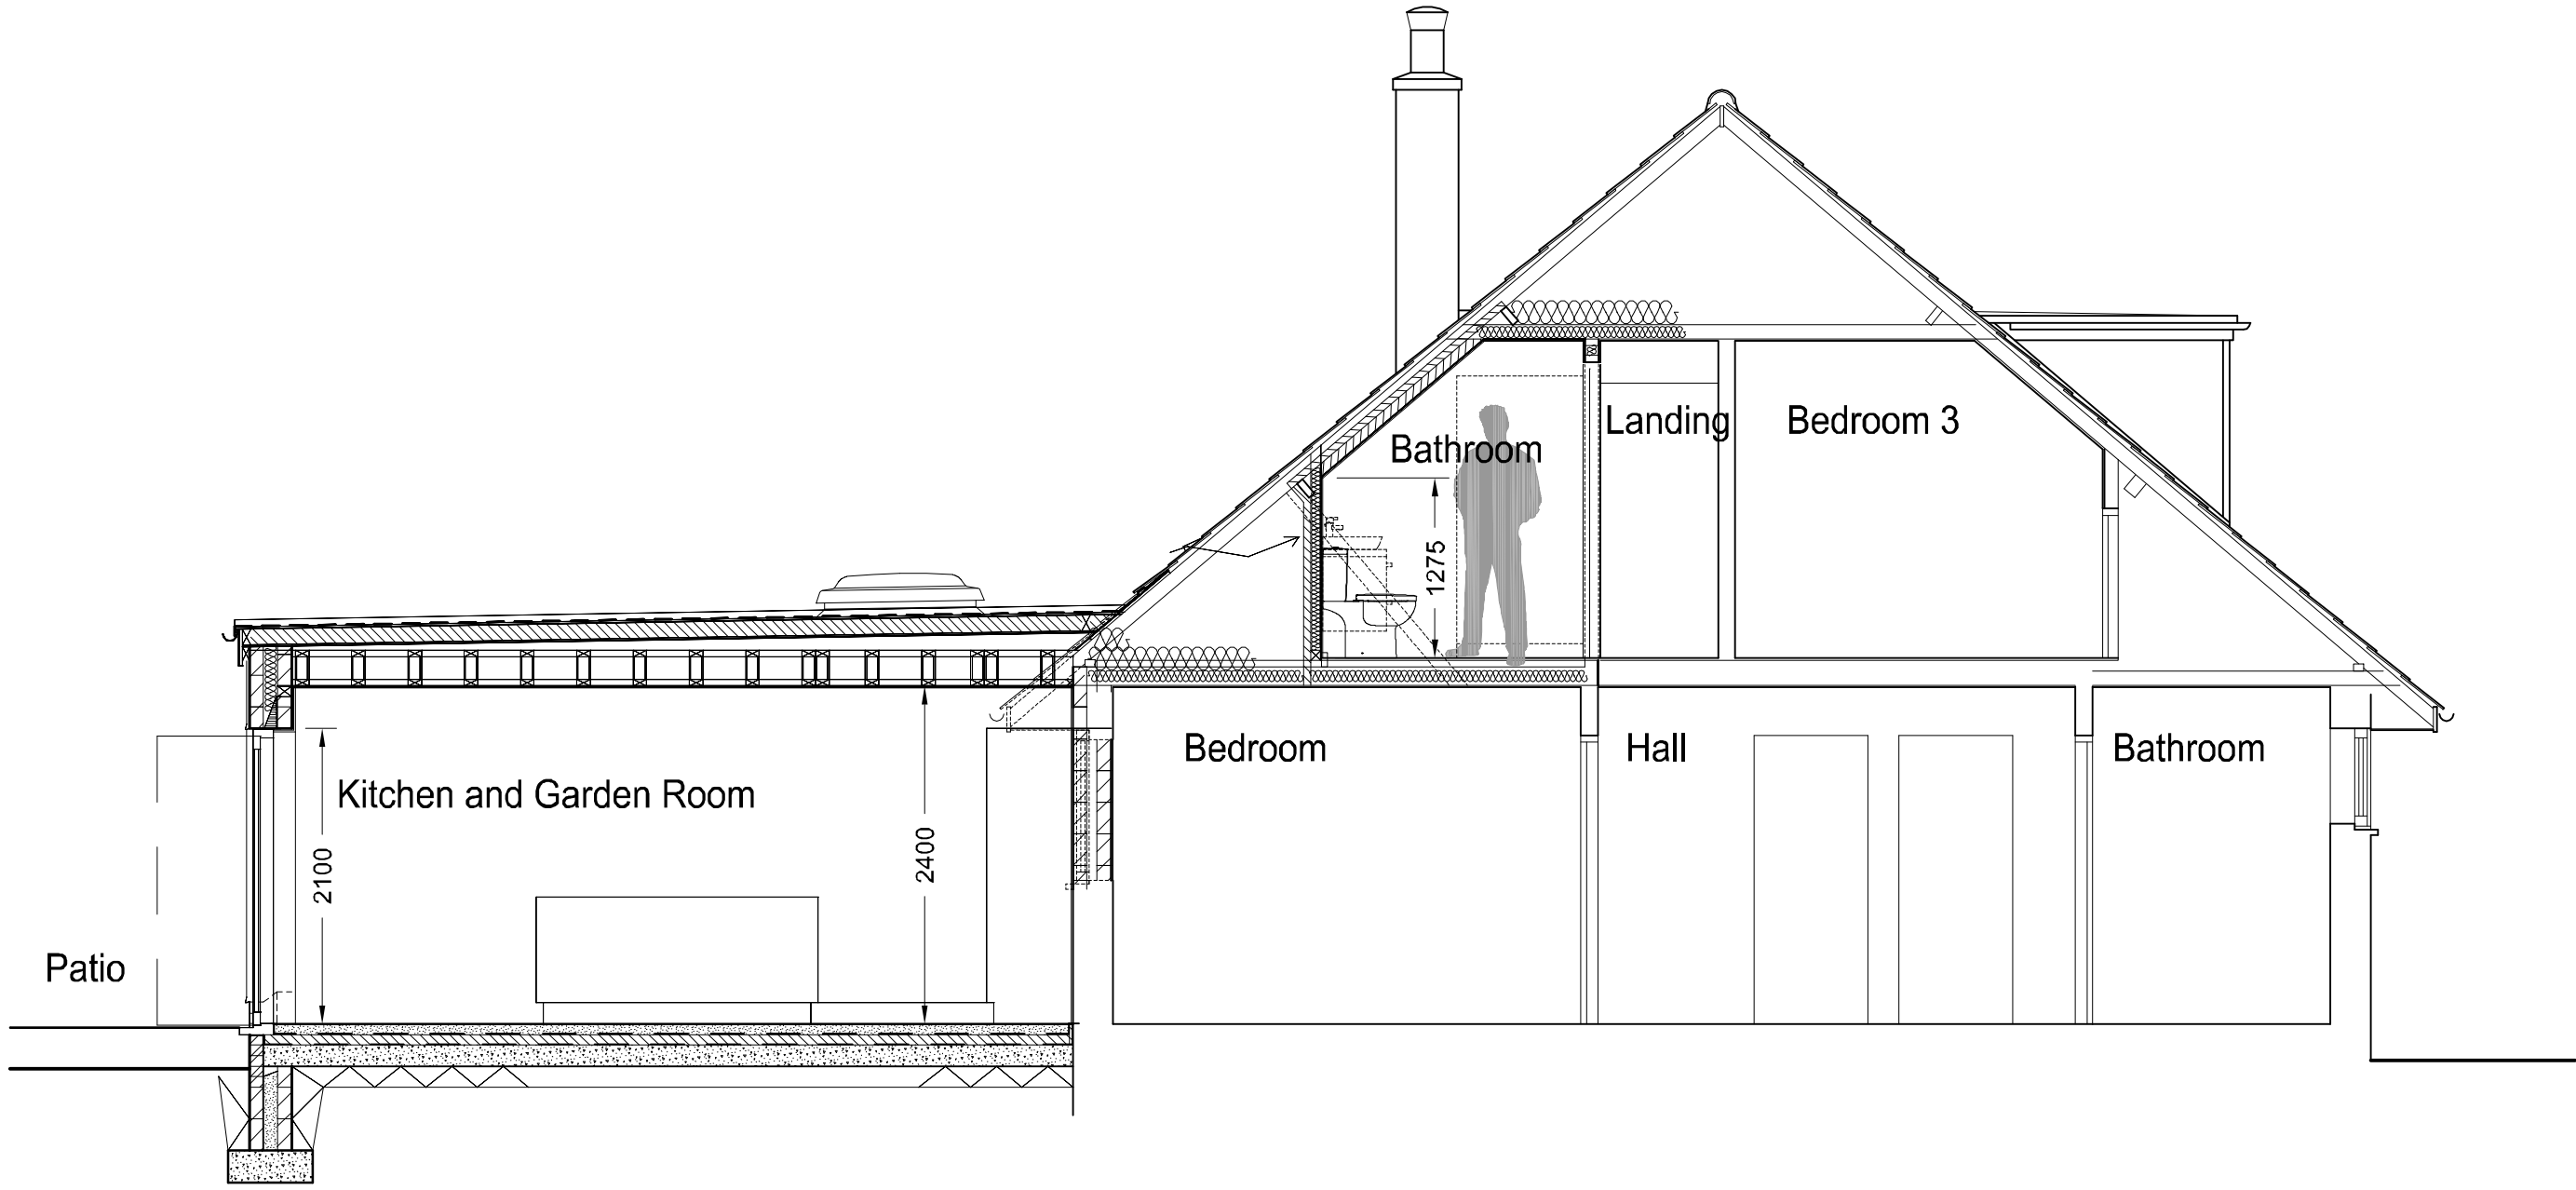

Section B - B as Proposed 1:50