




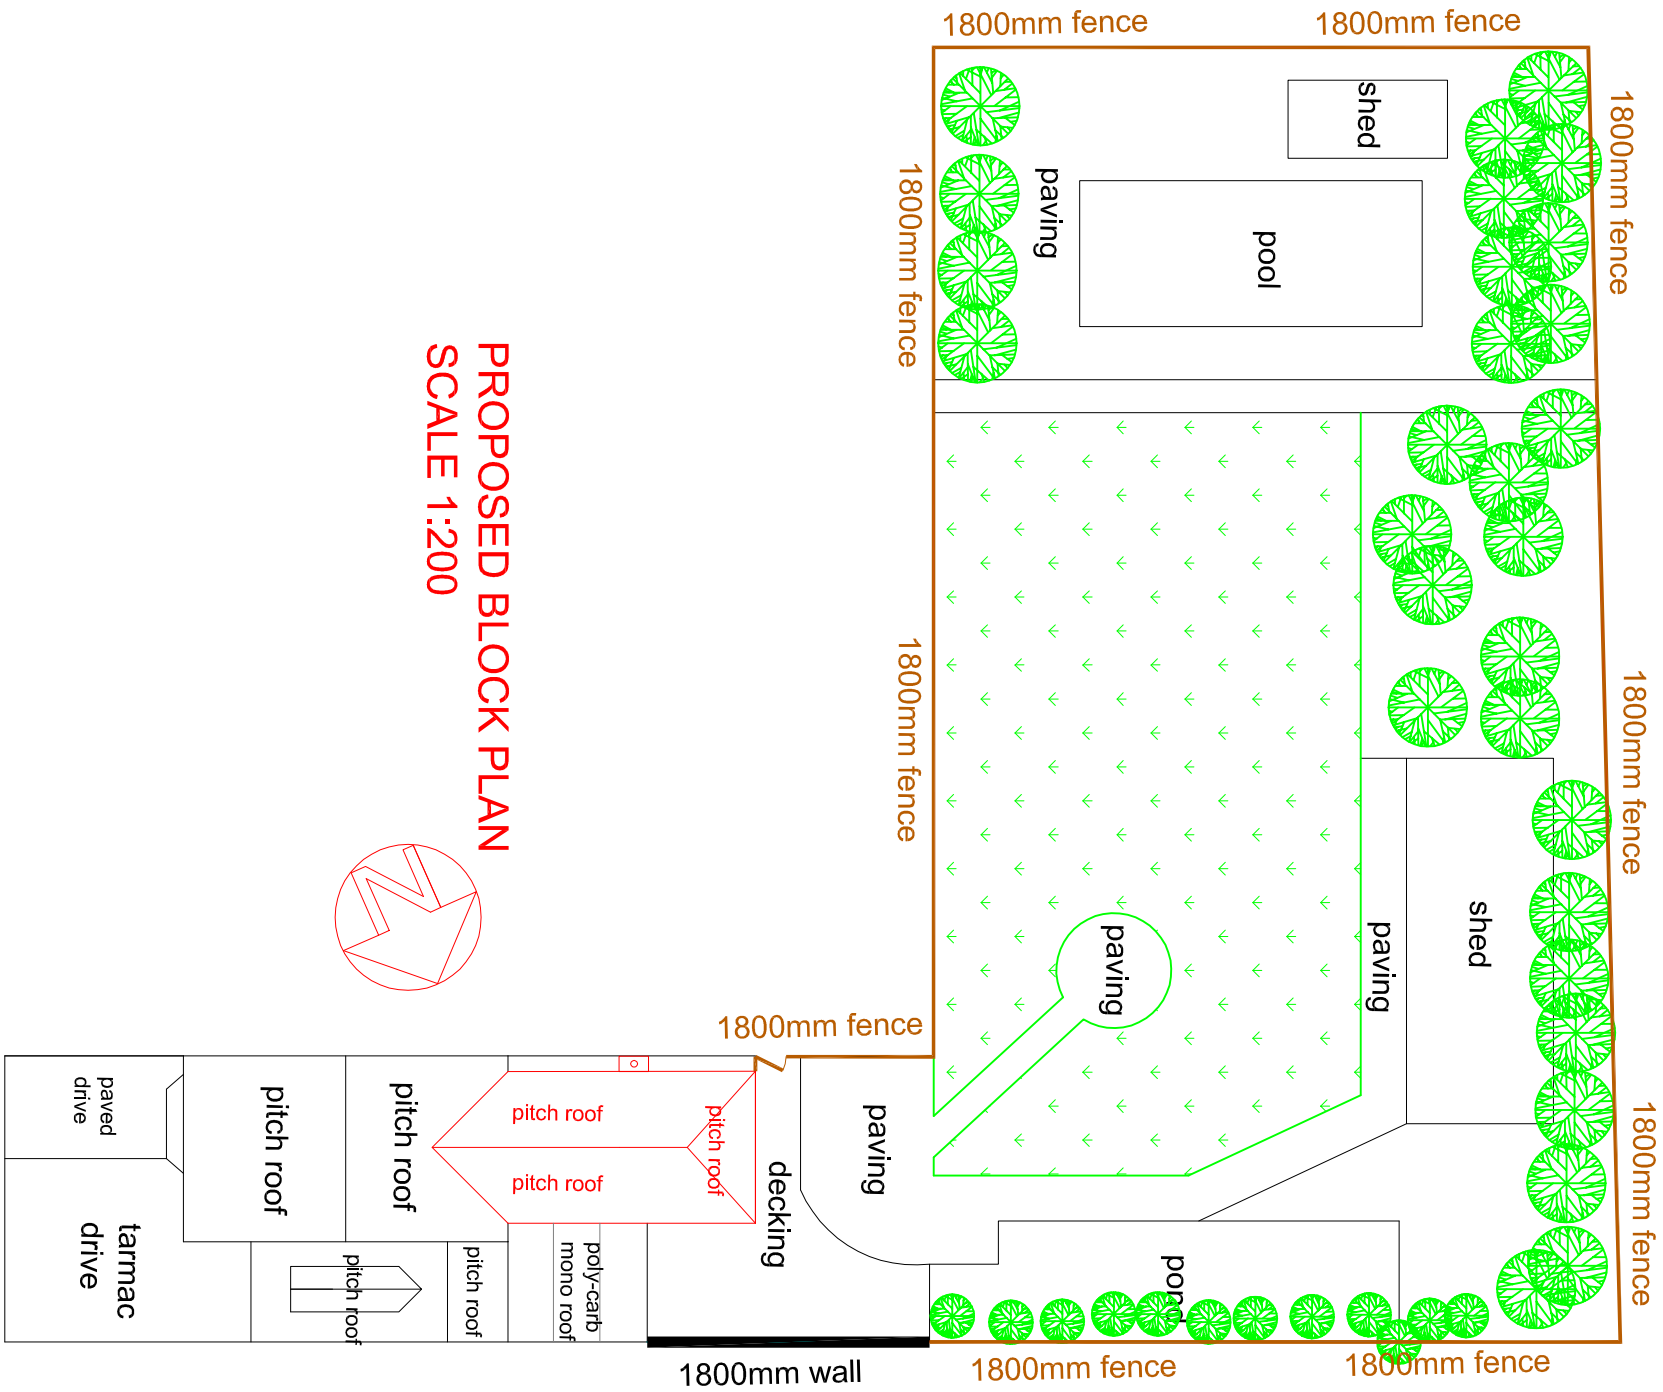

PROPOSED BLOCK PLAN
SCALE 1:200

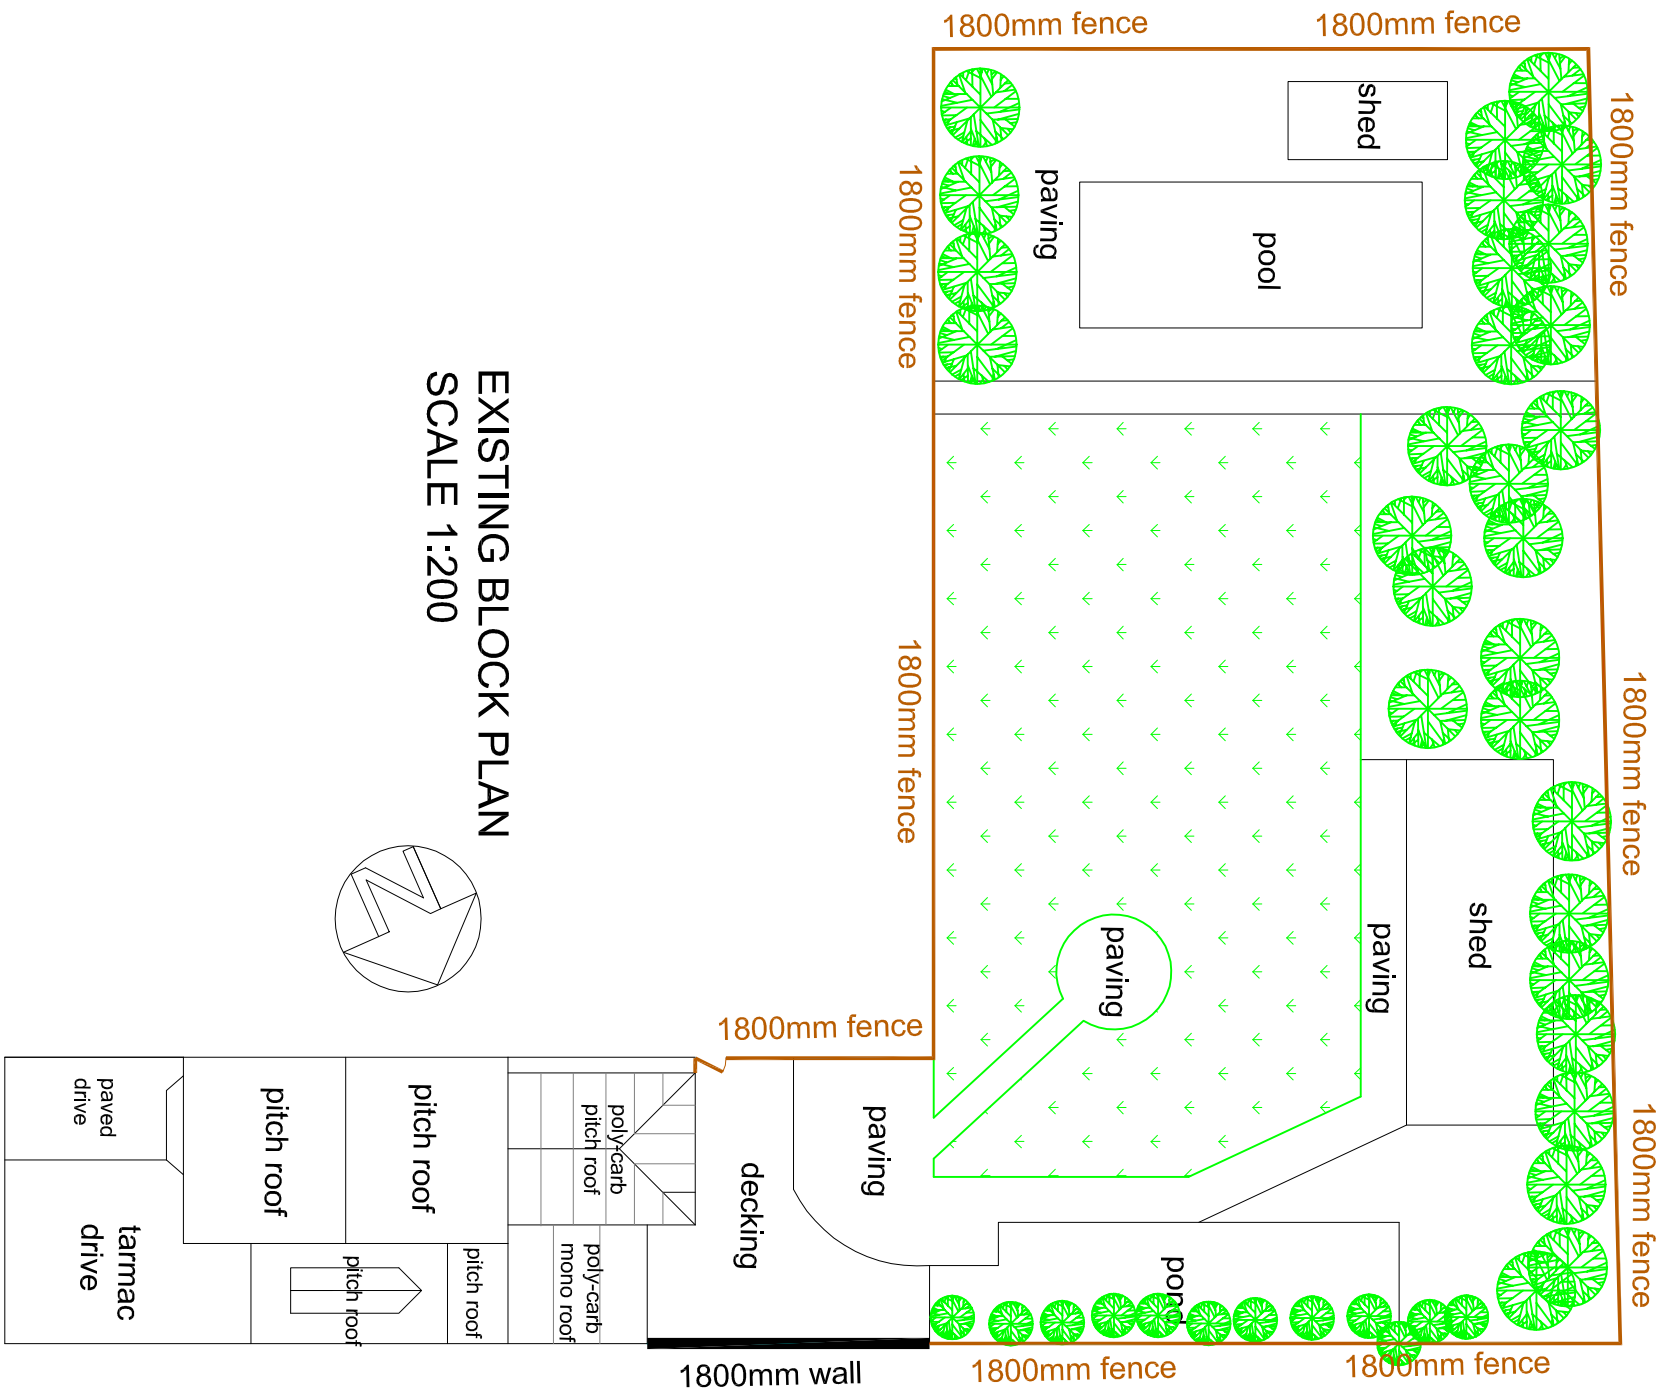

EXISTING BLOCK PLAN
SCALE 1:200

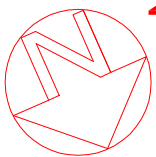