


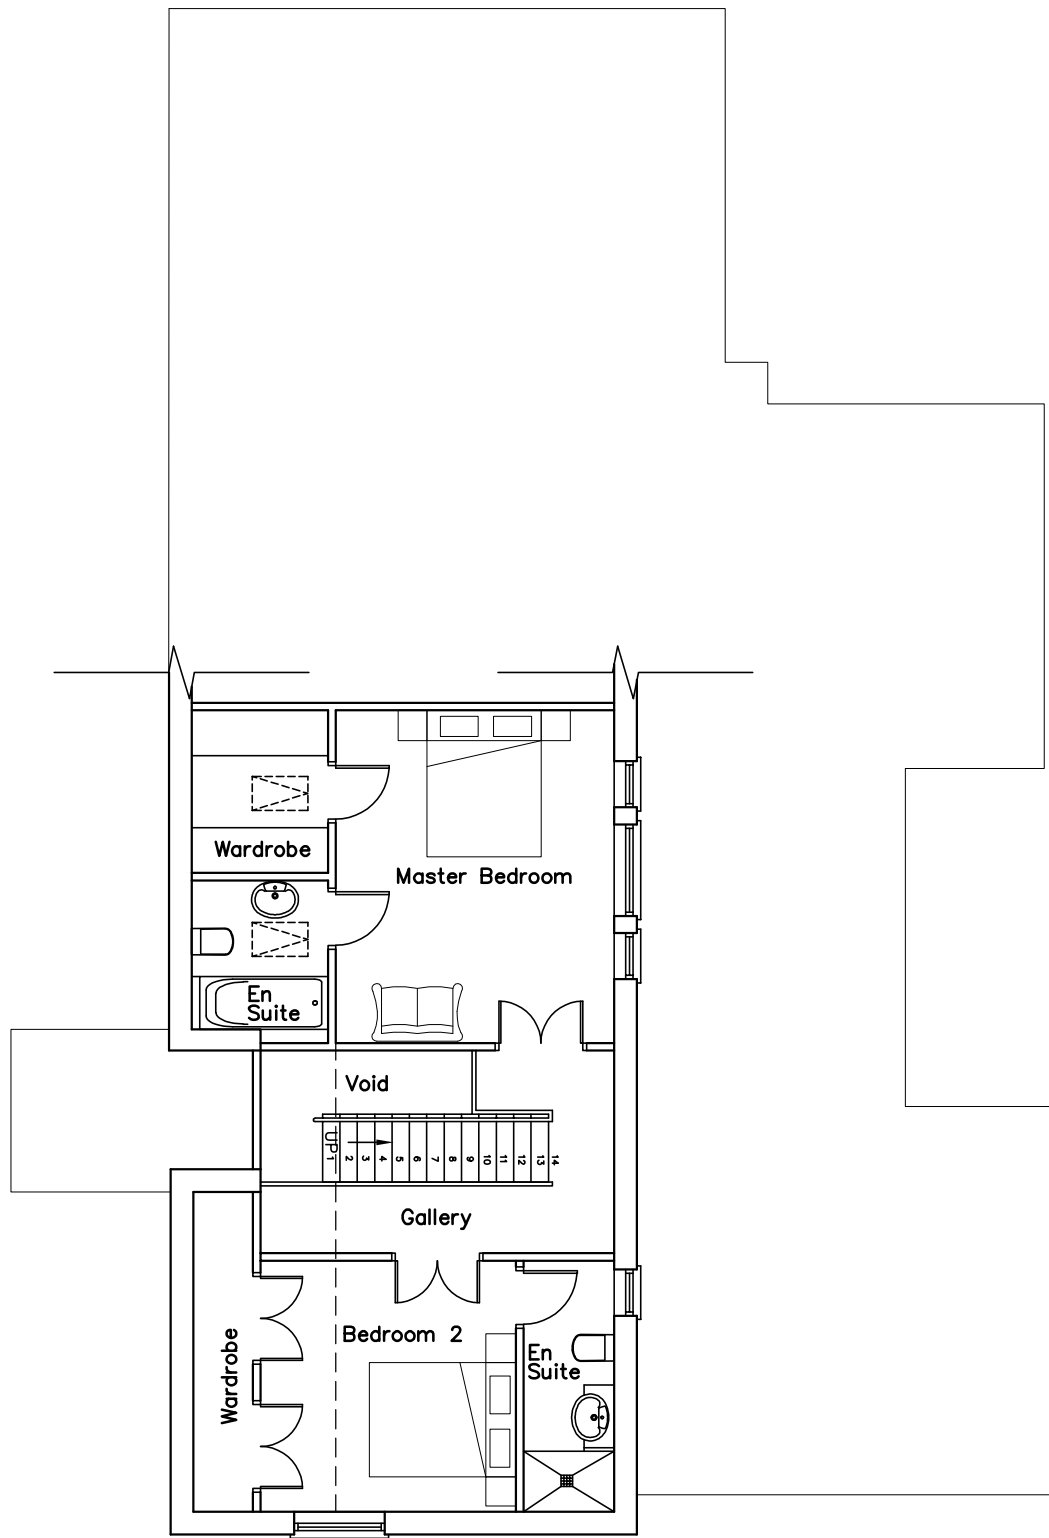


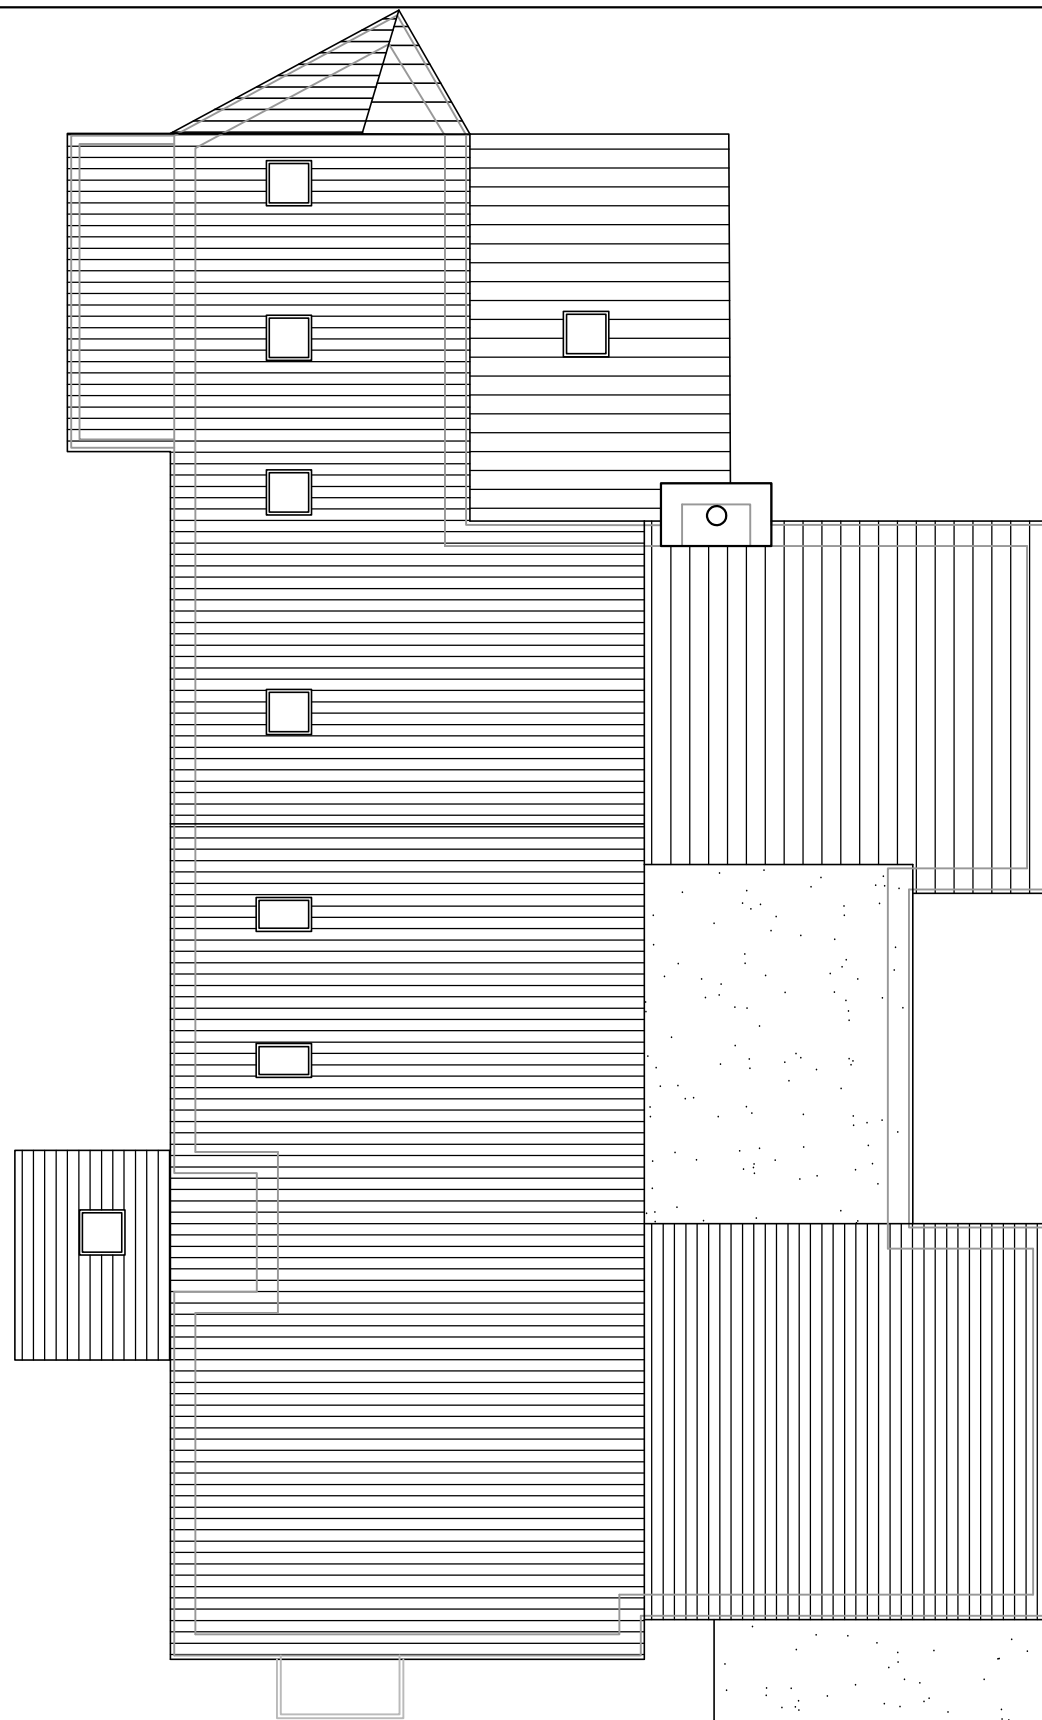


PROPOSED FIRST FLOOR PLAN

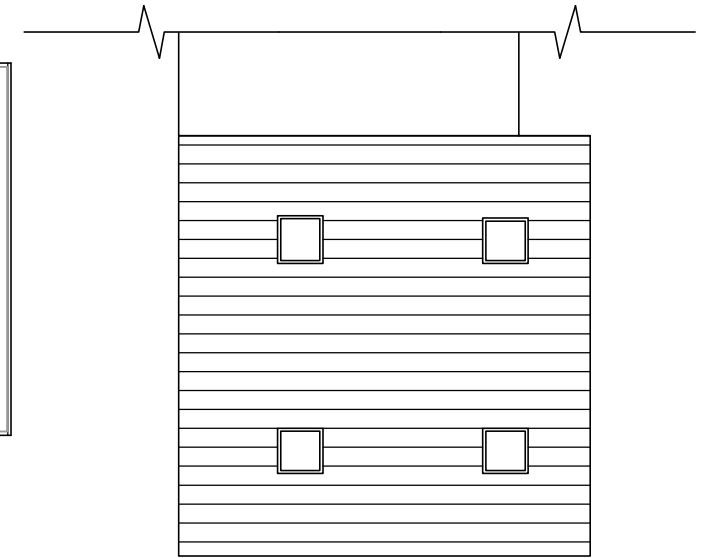

PROPOSED ROOF PLAN

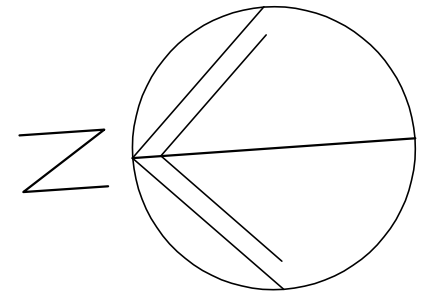

GARAGE ROOF PLAN

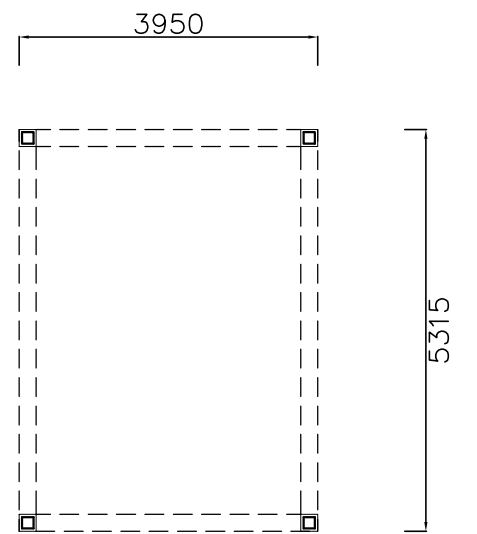


CARPORT PLAN

55 Sinah Lane
Hayling Island,
PO11 0HJ

PROPOSED PLANS

Revisions

- A. Planning Revision 22/08/17
- B.
- C.
- D.

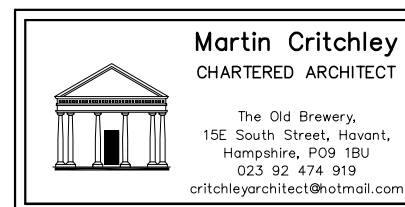

Scale A1 = 1:50, A3 = 1:100
Date 10/01/17
Drawn SAR

1695-402^A

metres

10

20

30