




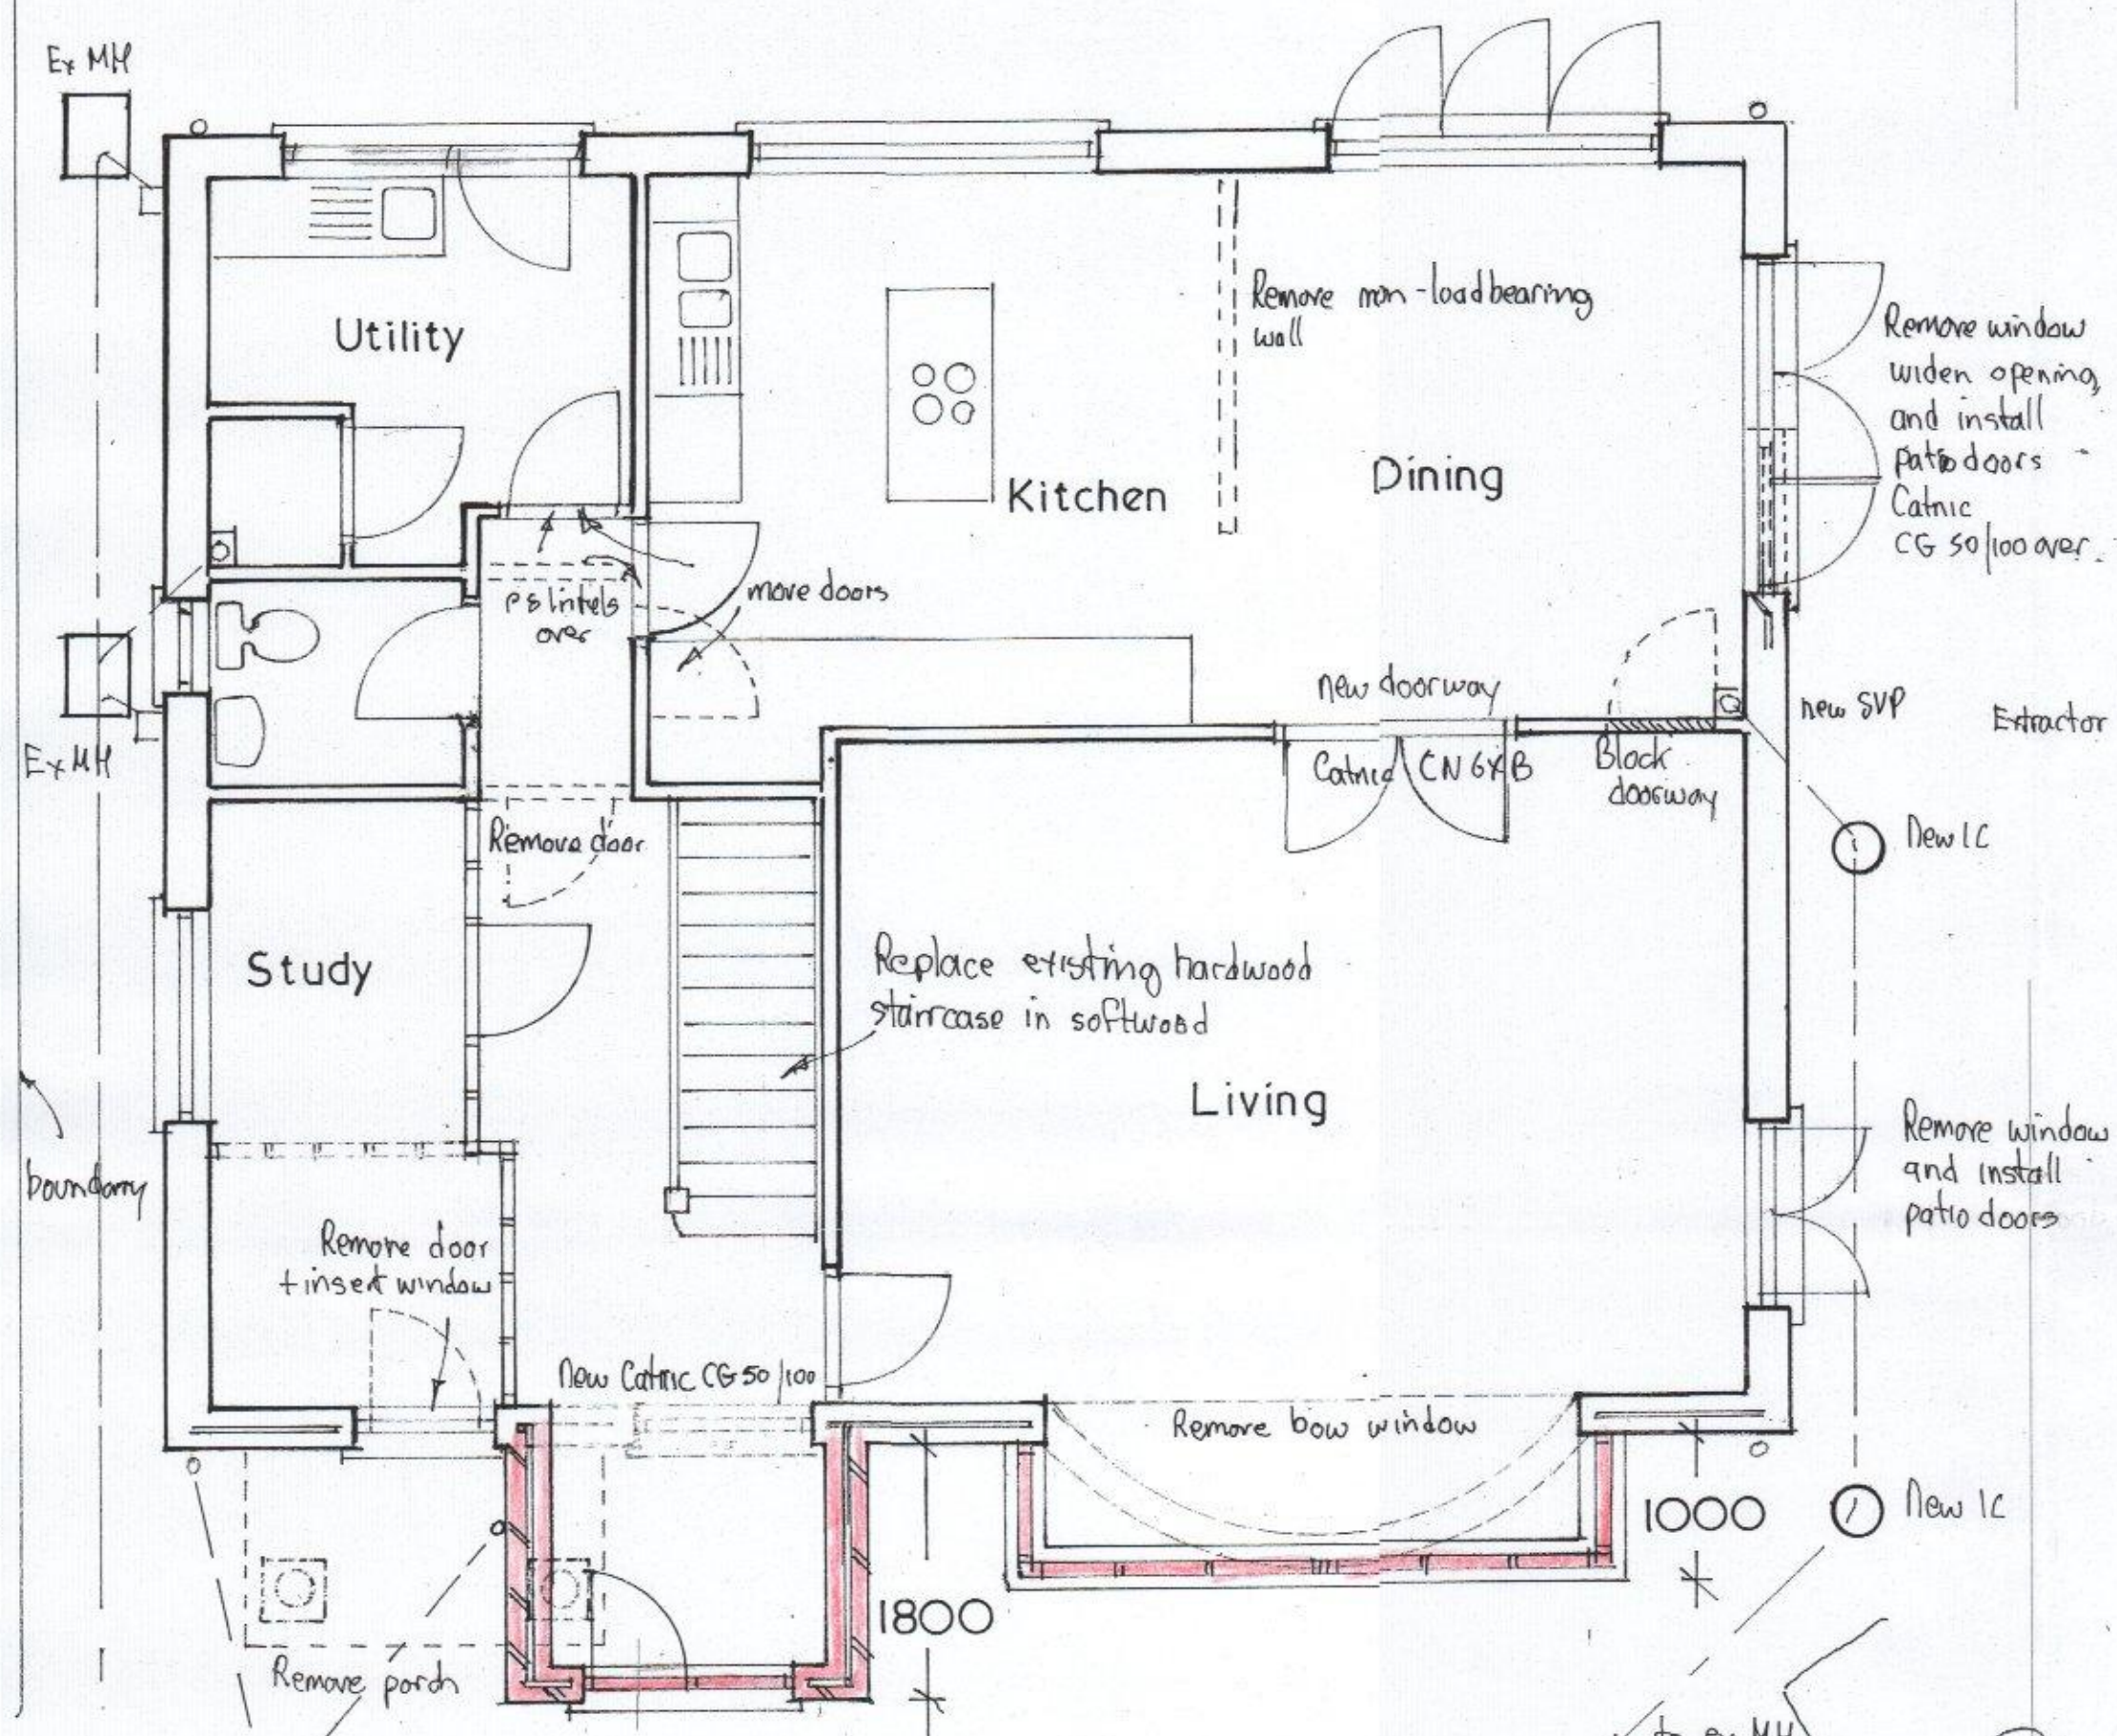

Ground Floor
 2600
 1800

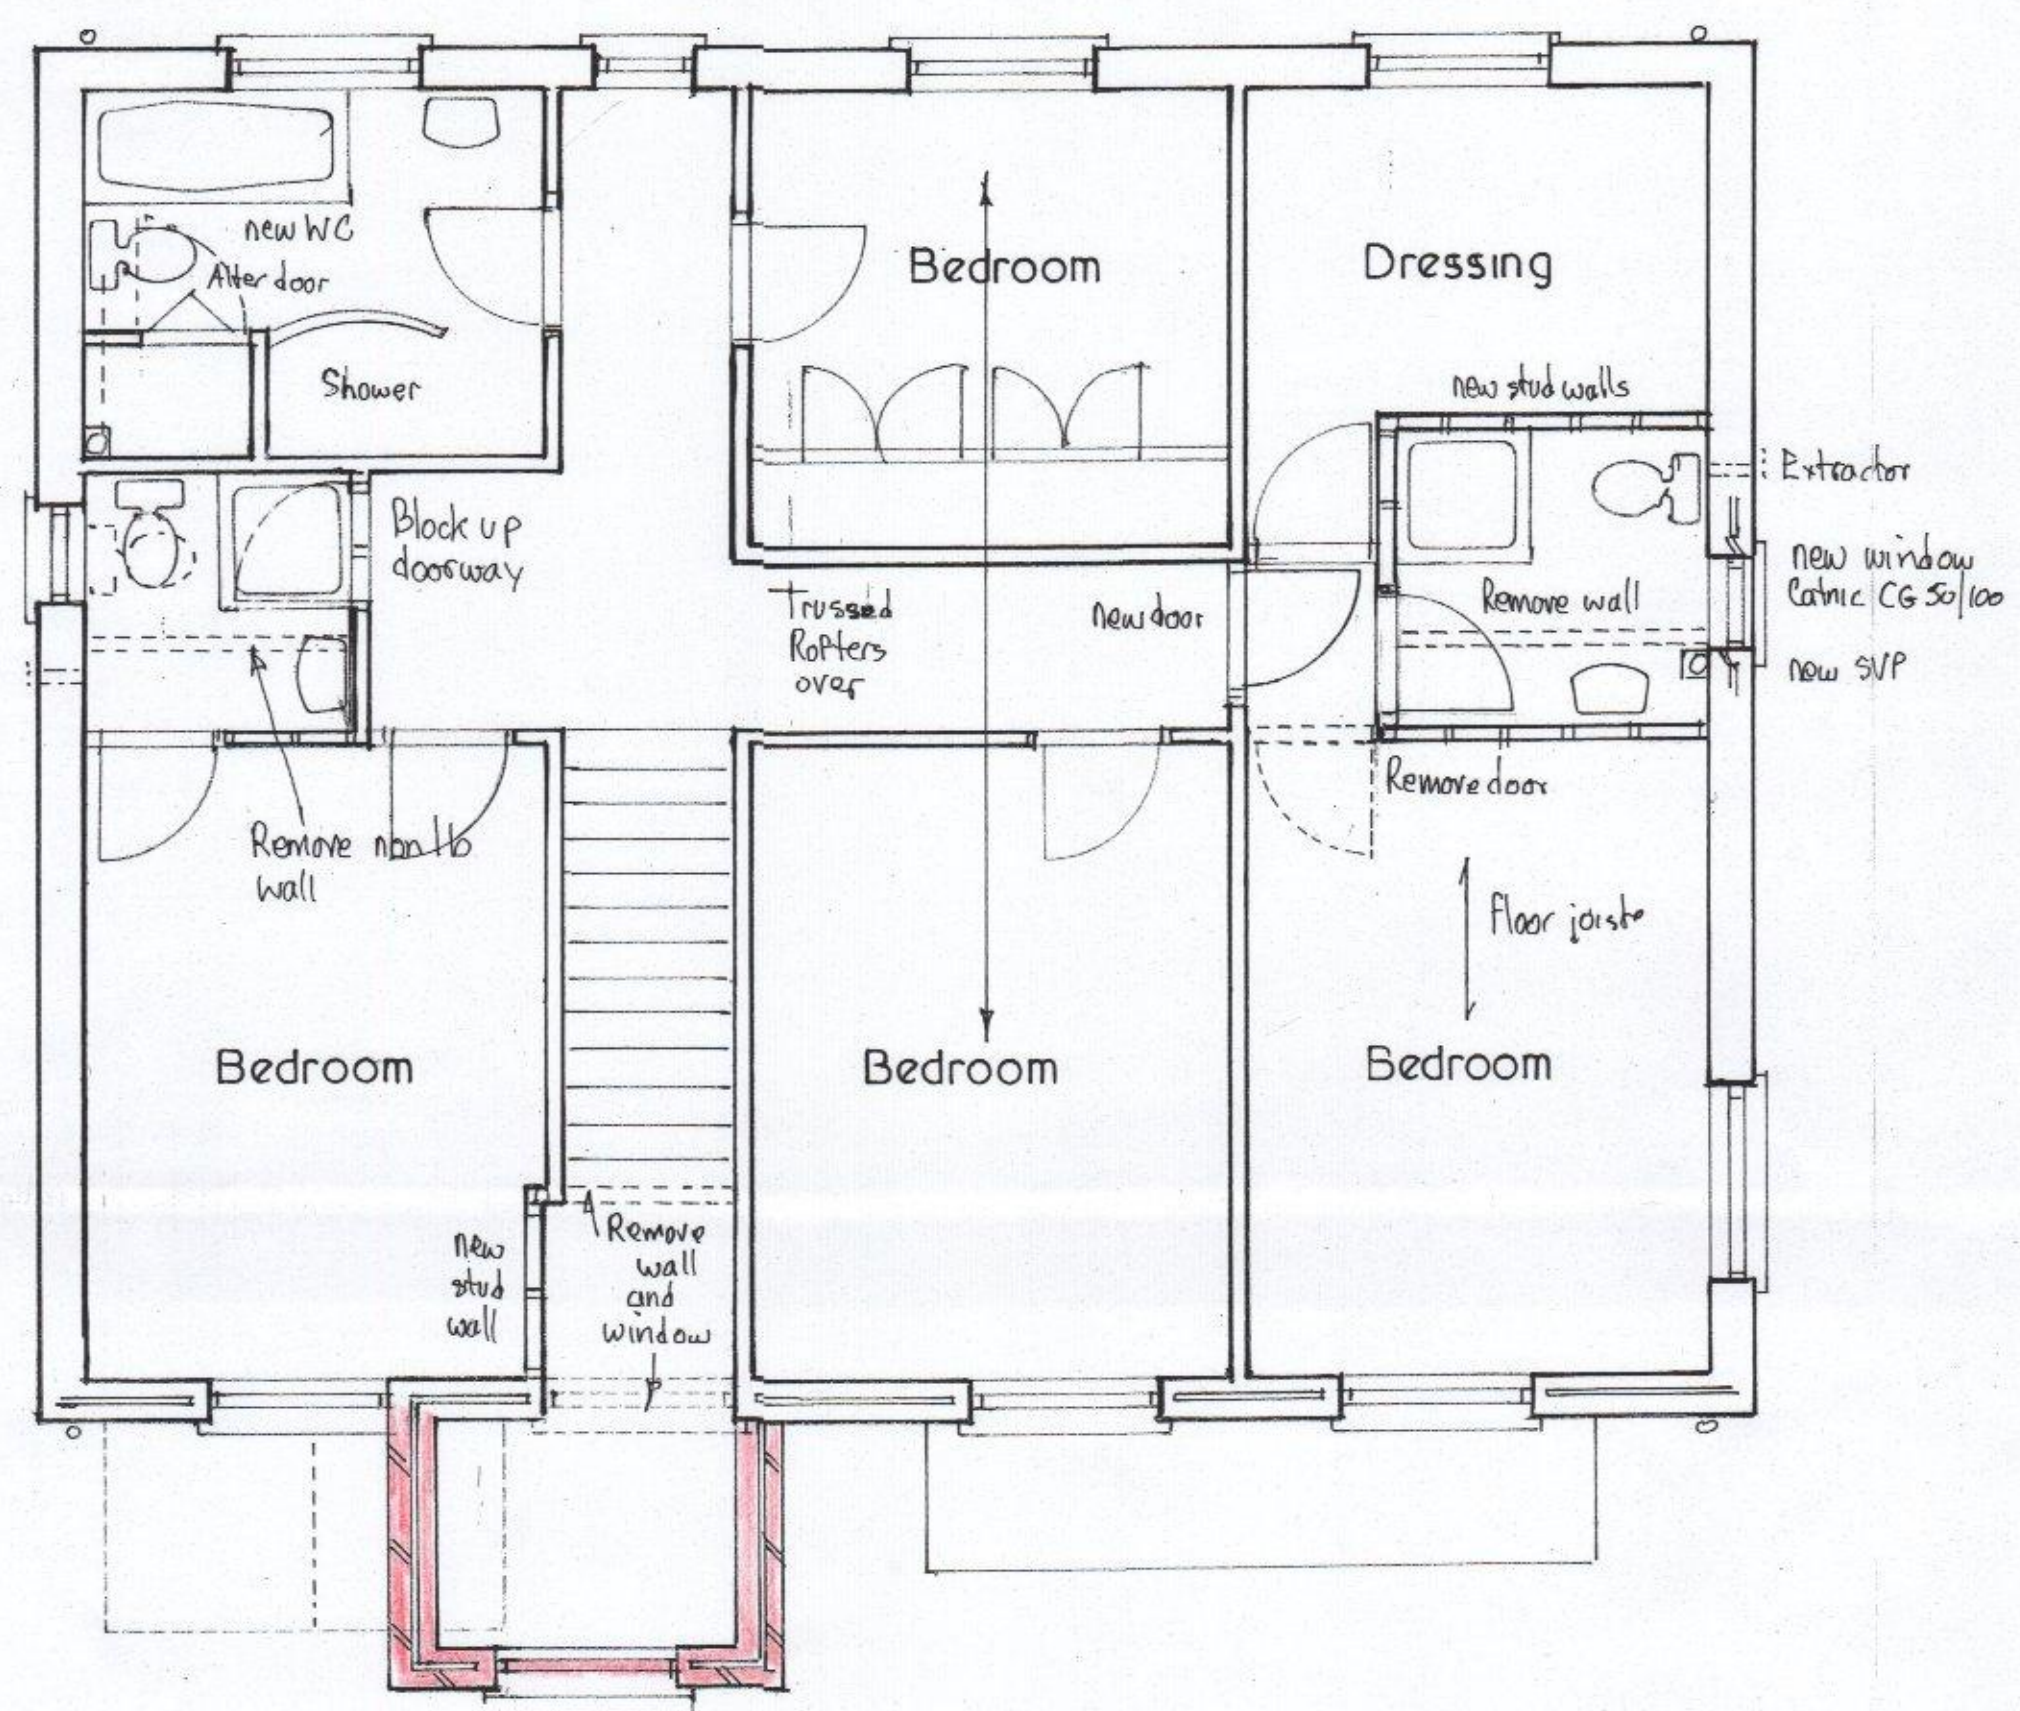


First Floor

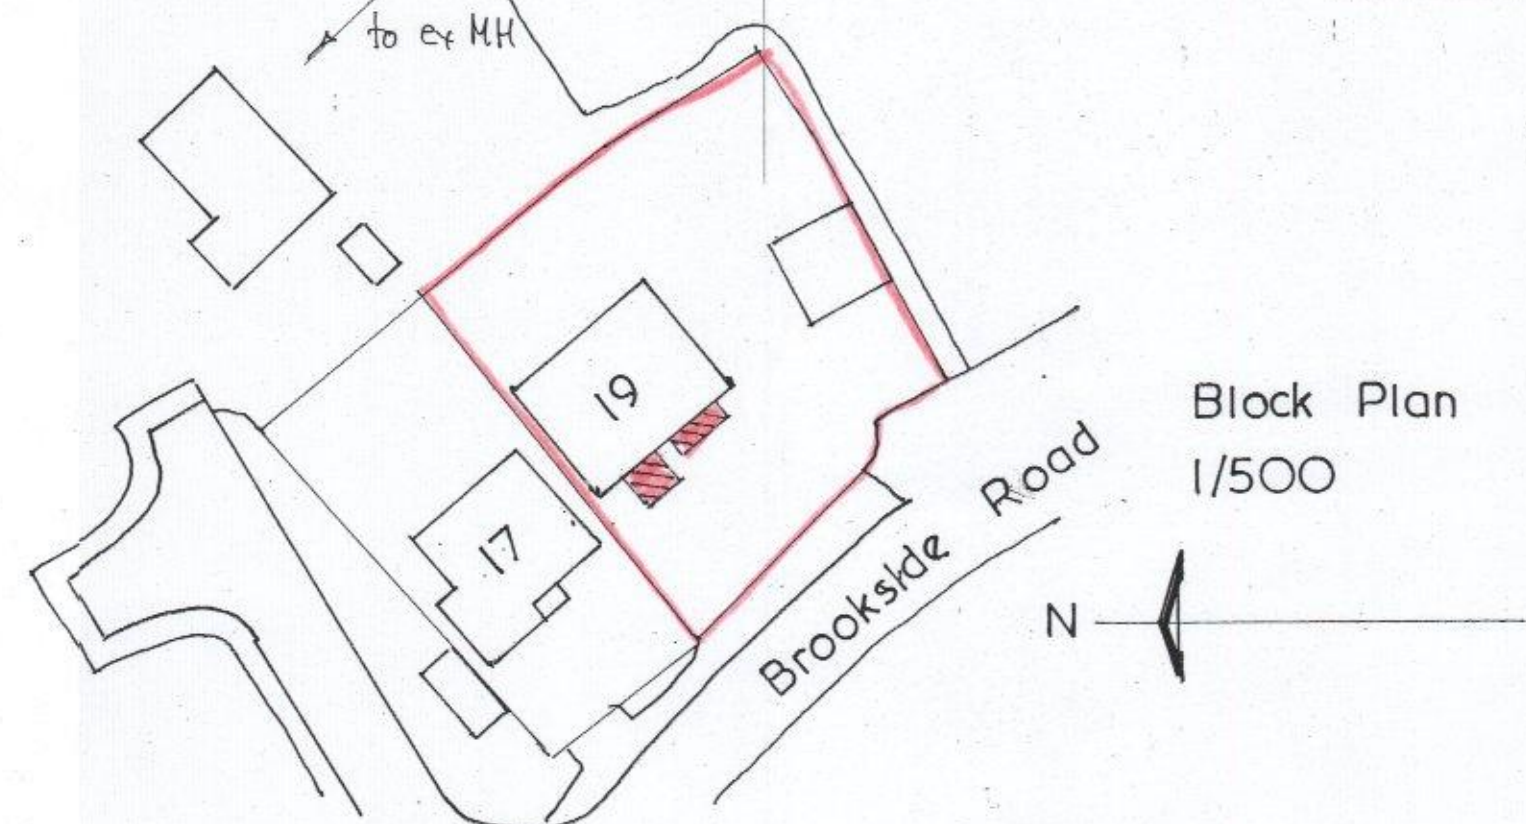

19, BROOKSIDE ROAD, BEDHAMPTON.

Scale 1/50

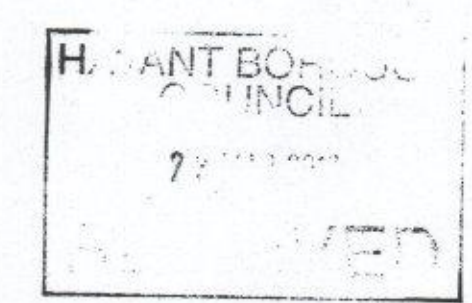

Rev A Hall & Bay extension
 Drawing 1 of 4