



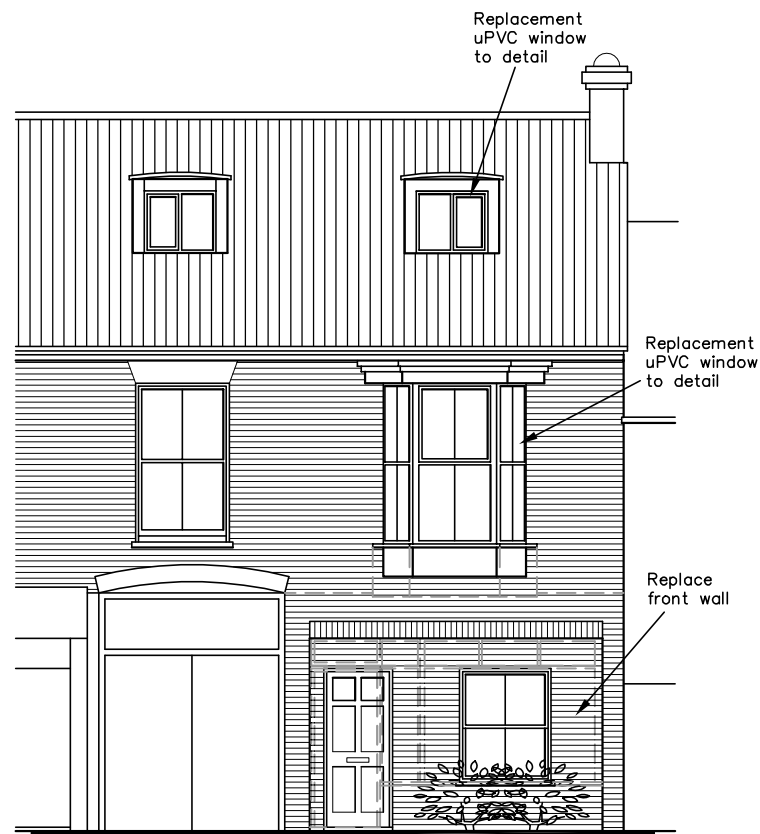

SOUTH

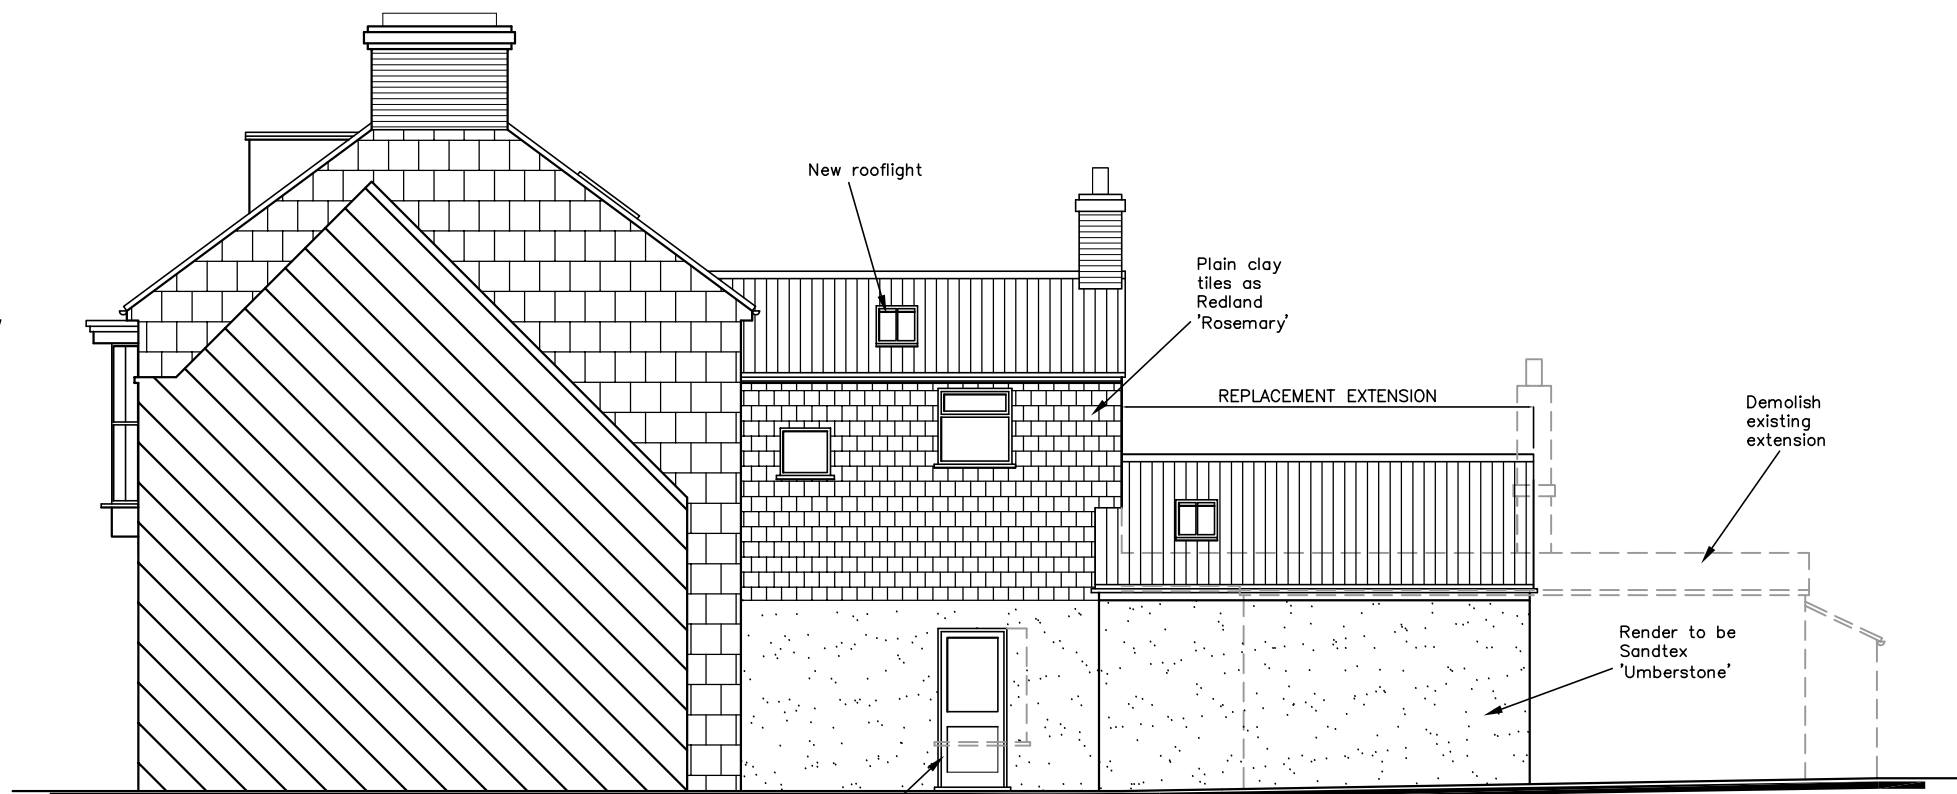

EAST



NORTH




WEST

70 West Street,
Havant,
PO9 1LN

PROPOSED ELEVATIONS

Revisions

- Site visit revisions. 19/12/16
-
-
-

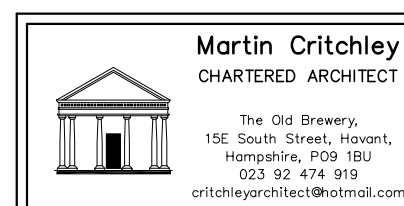

Scale A1 = 1:50, A3 = 1:100
Date 07/12/16
Drawn SAR/JHL

metres

10

20

30

16103-501^A