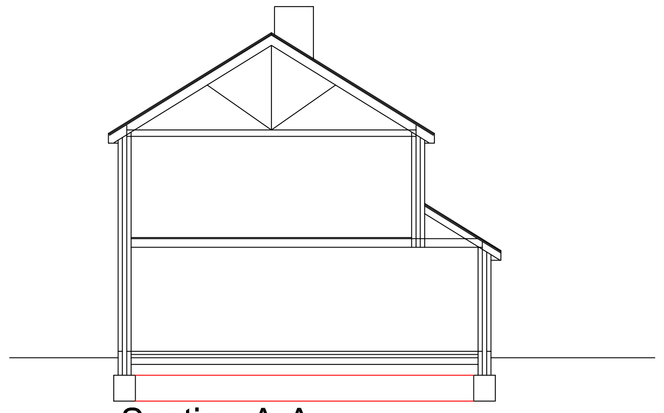

Section A-A

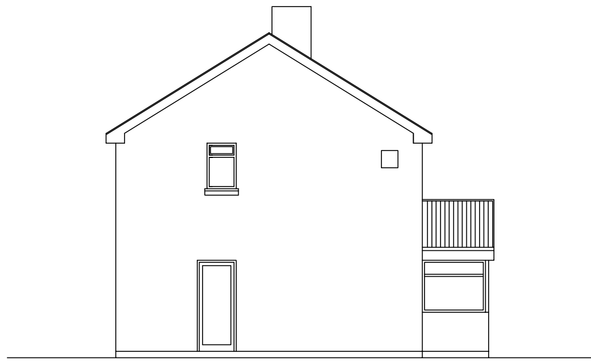

Existing North Elevation

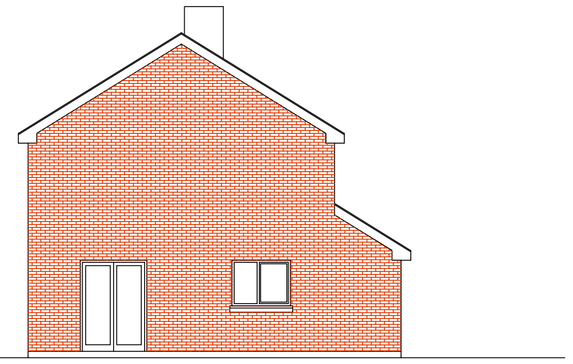

Proposed North Elevation

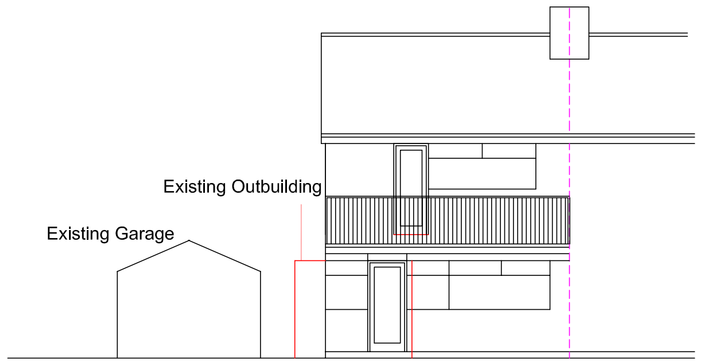

Existing West Elevation

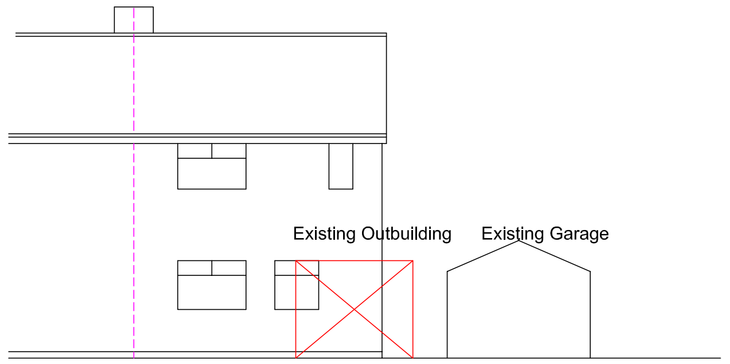

Existing East Elevation

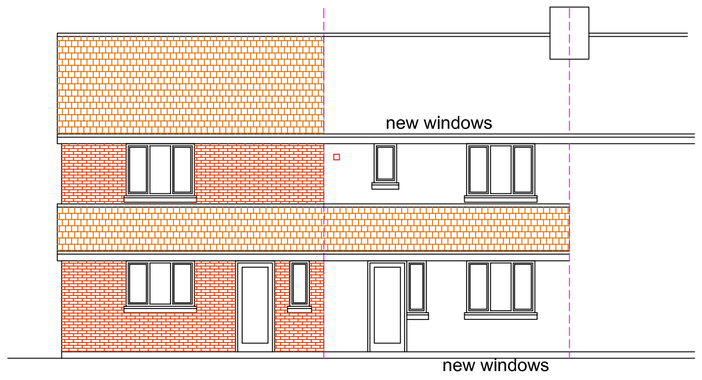

Proposed West Elevation

Proposed East Elevation

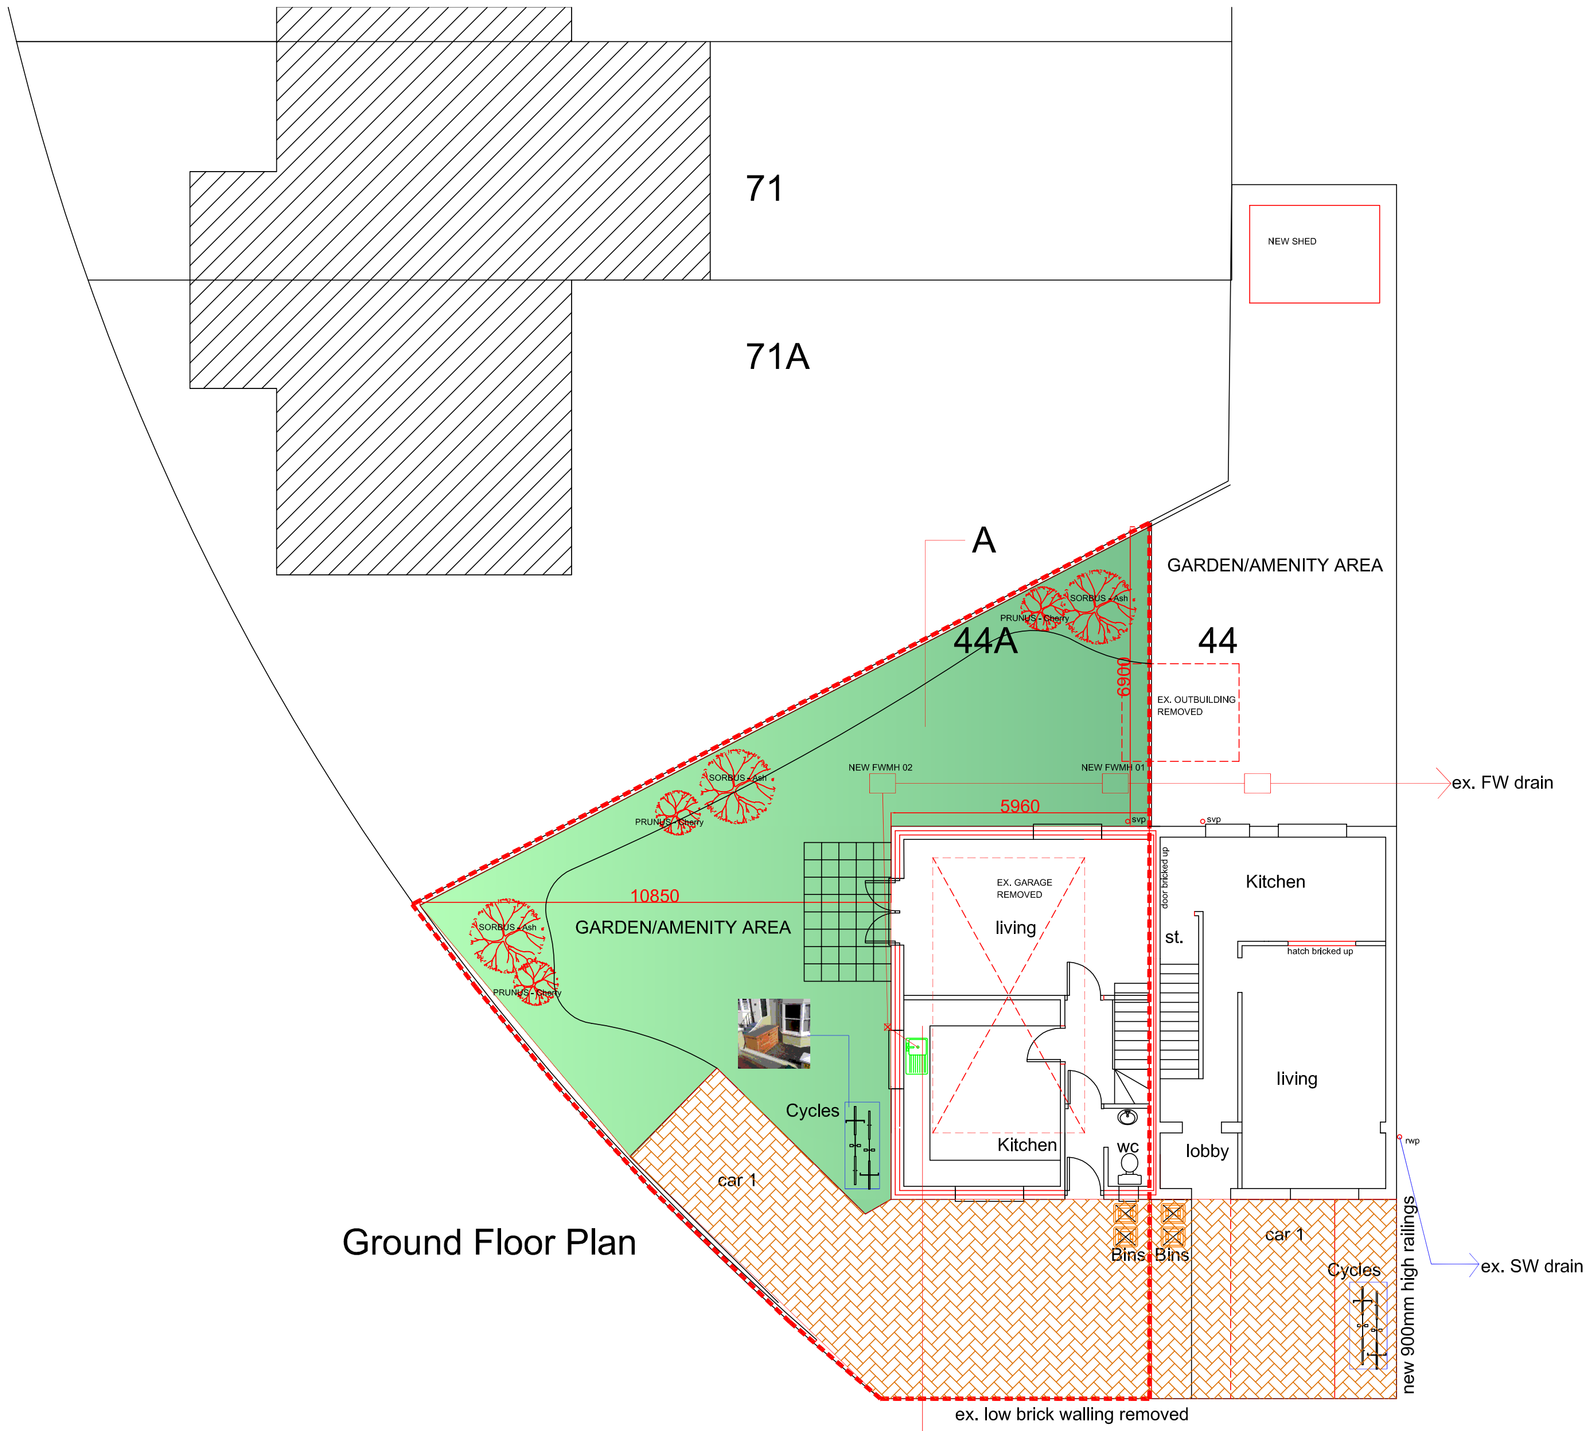

Ground Floor Plan

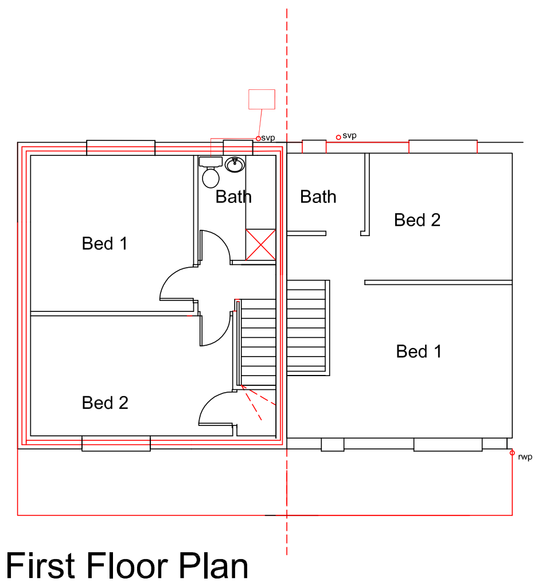

First Floor Plan

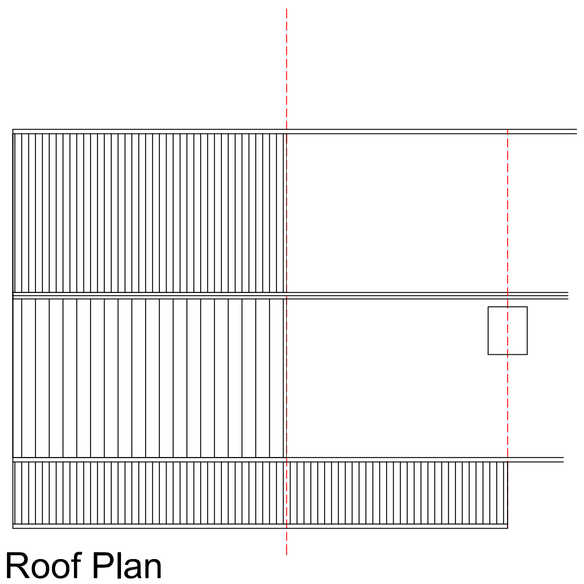

Roof Plan

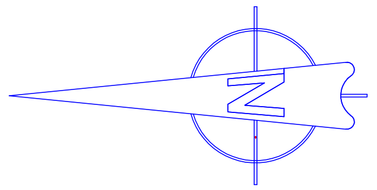

BRAISHFIELD ROAD

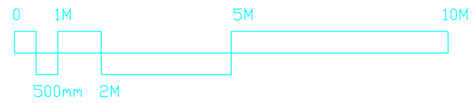

SCALE 1/100	TITLE Proposed 2 Bed Dwelling	PETER GALLOWAY pgp ARCHITECT
DATE Sept. 2017	44A, Braishfield Road, Havant	
CONTRACTOR MUST CHECK ALL DIMENSIONS ON SITE BEFORE COMMENCING ANY SITE WORKS. THIS DRAWING MUST BE WORKED TO THE ARCHITECT BEFORE PROCEEDING. © COPYRIGHT	DETAIL General Arrangement	
AUTHOR PG	DRAWING No 17/9000/P01	HAVANT, HAMPSHIRE PO9 1RA TEL. 02392 483153 MOB. 07808 483362 E-MAIL: peter@pgparchitects.co.uk