


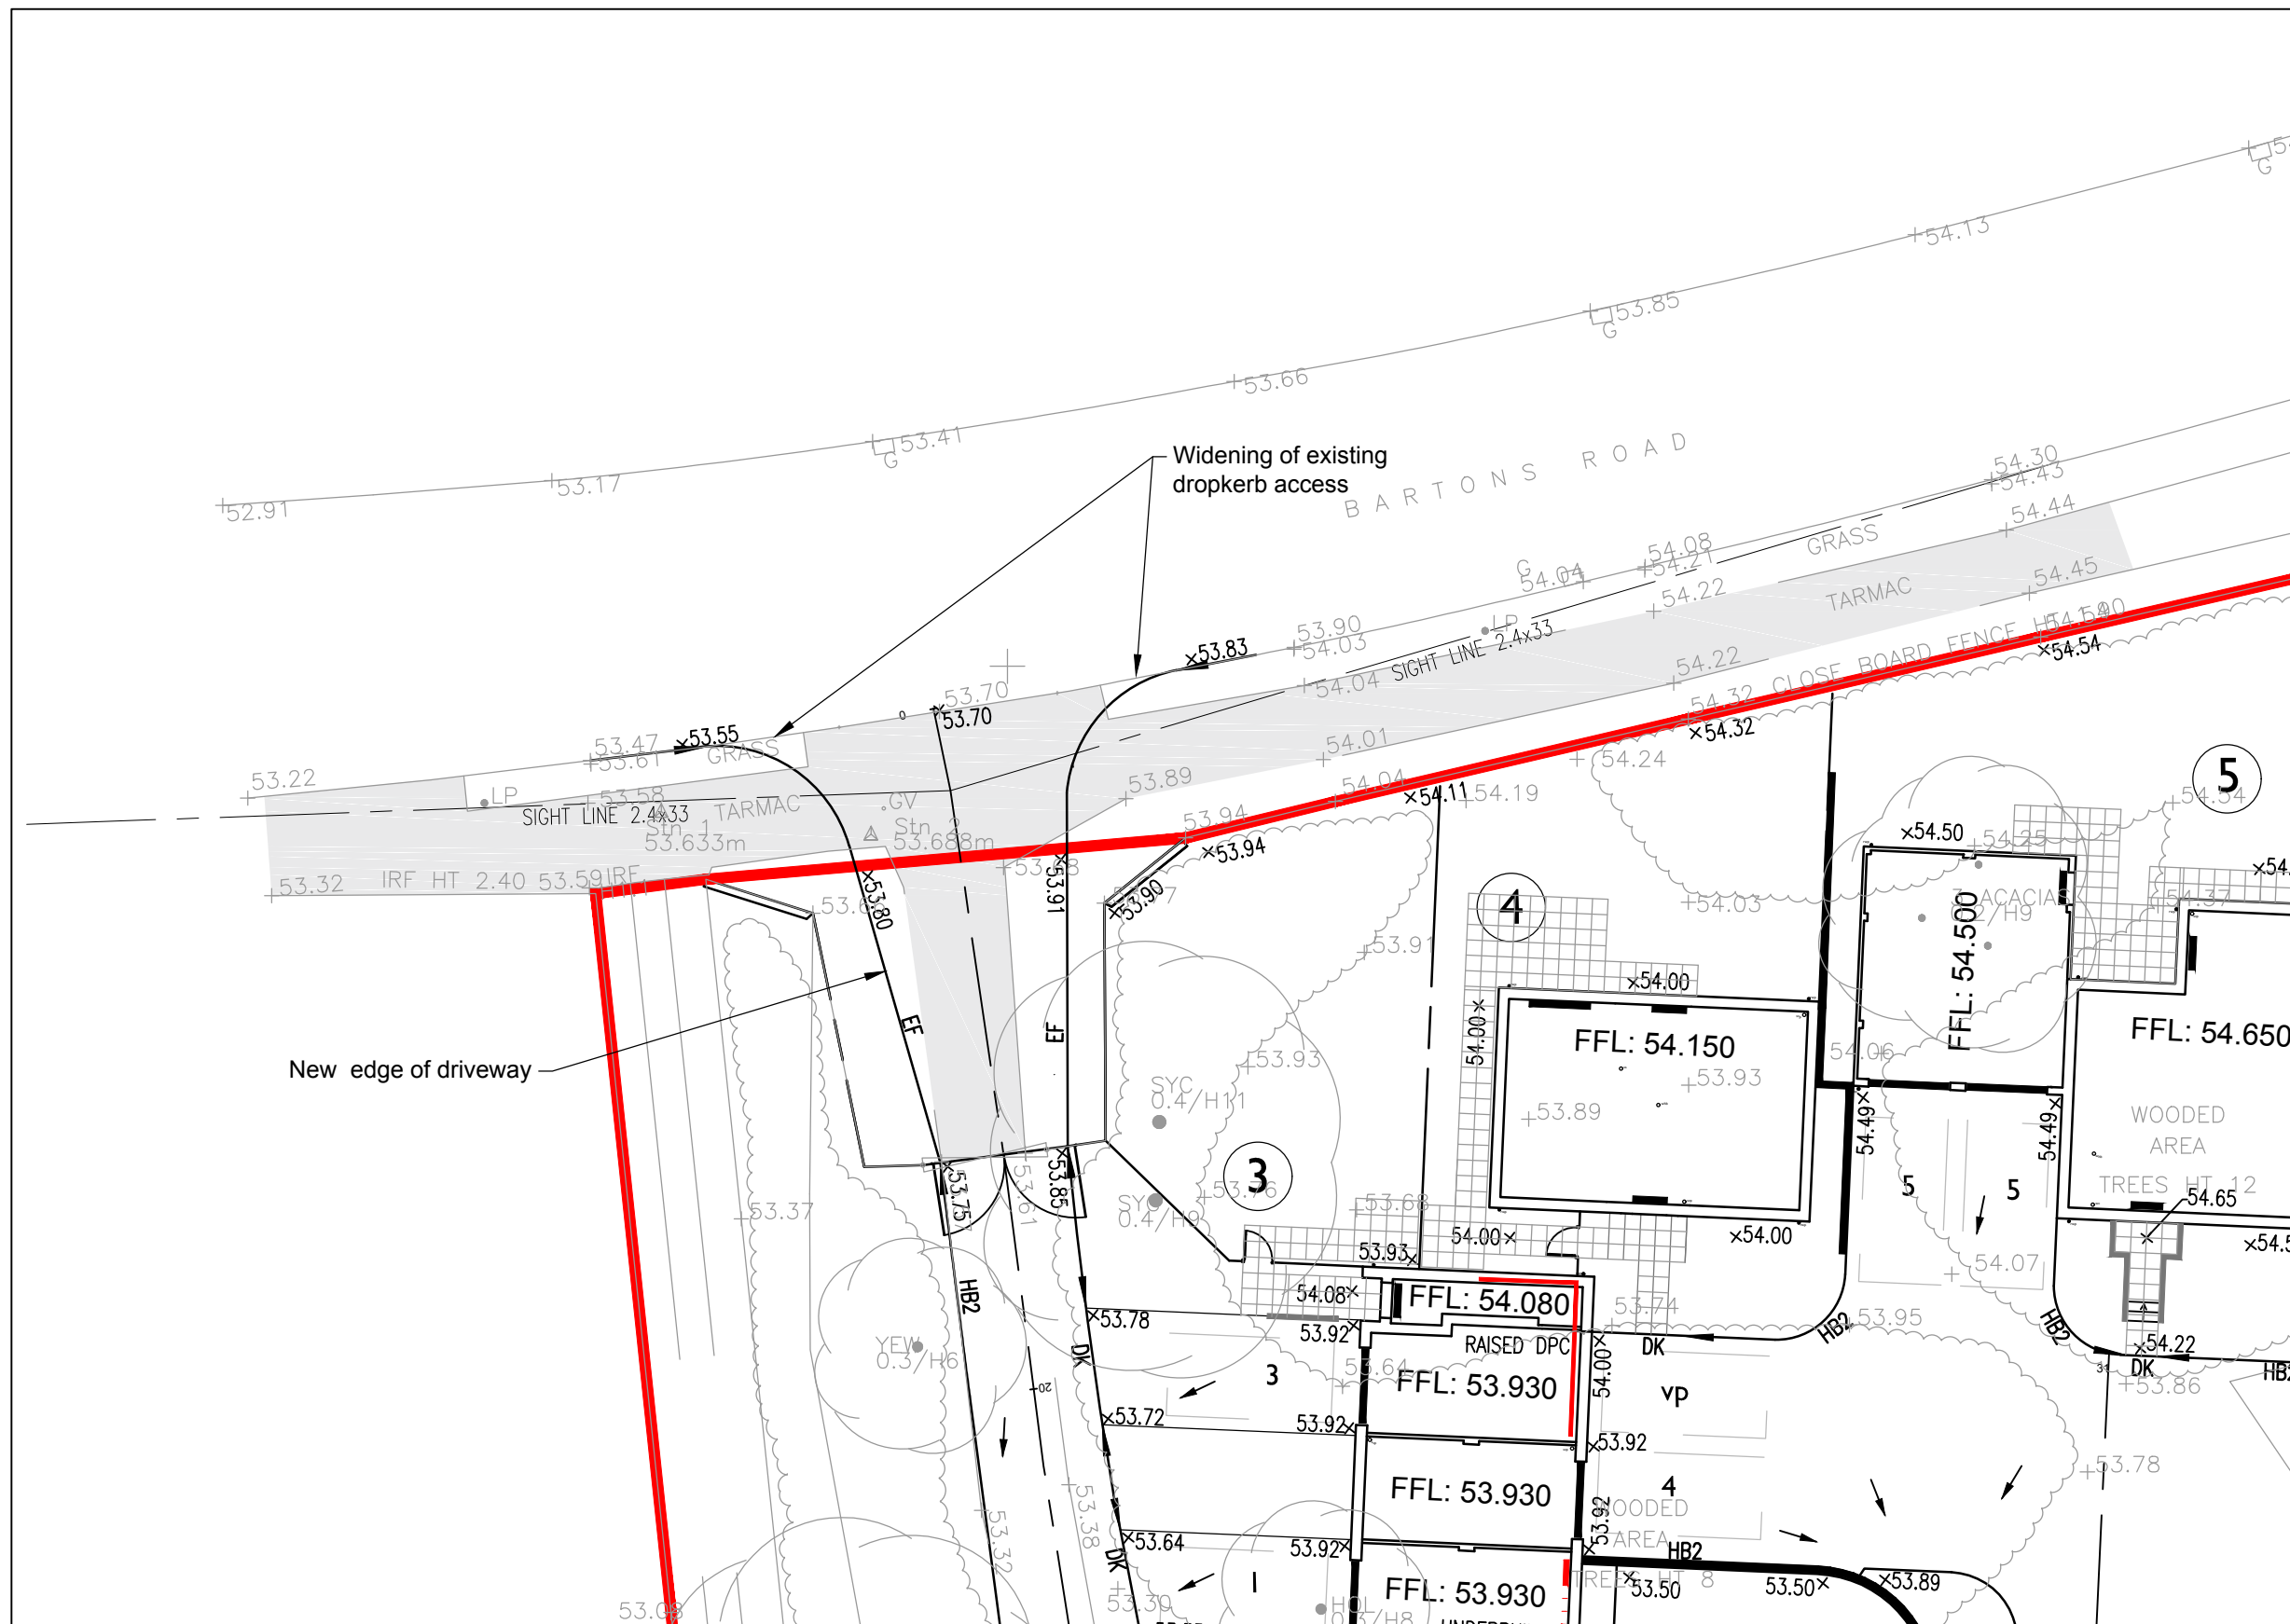

1. This drawing is to be read in conjunction with all other OPUS drawings, and with all relevant Architect's and Engineer's drawings and specification.
2. No dimensions are to be scaled from this drawing. Unless noted otherwise all dimensions are in millimetres and all levels are in metres from the site datum. All dimensions to be checked on site. All details and dimensions relating to sub-Contractors work must be checked and agreed between the sub-Contractor or supplier and the general Contractor.
3. The electronic information from this drawing cannot be guaranteed as dimensionally drawn exact. Figured dimensions must be used for setting out and detailing. OPUS logos and company information must be removed from copies if information is re-used."
4. The main Contractor is responsible for the design of all temporary works, and is also responsible for the safe maintenance and stability of existing buildings at all times.
5. The main Contractor is responsible for the mitigation of all occurrences of ground water during the construction period.
6. Any information given regarding existing underground services is given in good faith after consultation with the relevant authority, however accuracy is not guaranteed. The main Contractor is responsible for checking all information on site prior to work commencing and taking due care and attention whilst undertaking the works.
7. The contractor must comply with all current legislation relating to Health & Safety.

ANY DISCREPANCIES OR
UNCERTAINTY WITH THE
CONTENT OF THIS DRAWING ARE
TO BE REPORTED TO THE
ENGINEER PRIOR TO
CONSTRUCTION.

 Existing tarmac driveway and footway

[illegible]

Modulus House,
Salterns Lane, Fareham
Hampshire PO16 0QS


Sheet

DROP KERB APPLICATION
ENTRANCE WORKS

Drawn	Designed	Approved	Revision Date
CAA	CAA	APT	10.11.2017
Project No.		Scale	
FA E-F1846.00		1:100	

Drawing No.	Sheet No.	Revision
380	1 of 1	P1

1:1 @ A1
1:2 @ A3

 

0 10 20 30 40 50 60 70 80 90 100 mm