


PROPOSED DOUBLE GARAGE & STORE 7, ORCHARD ROAD, HAYLING I. HANTS FOR MR & MRS C. LEWIS

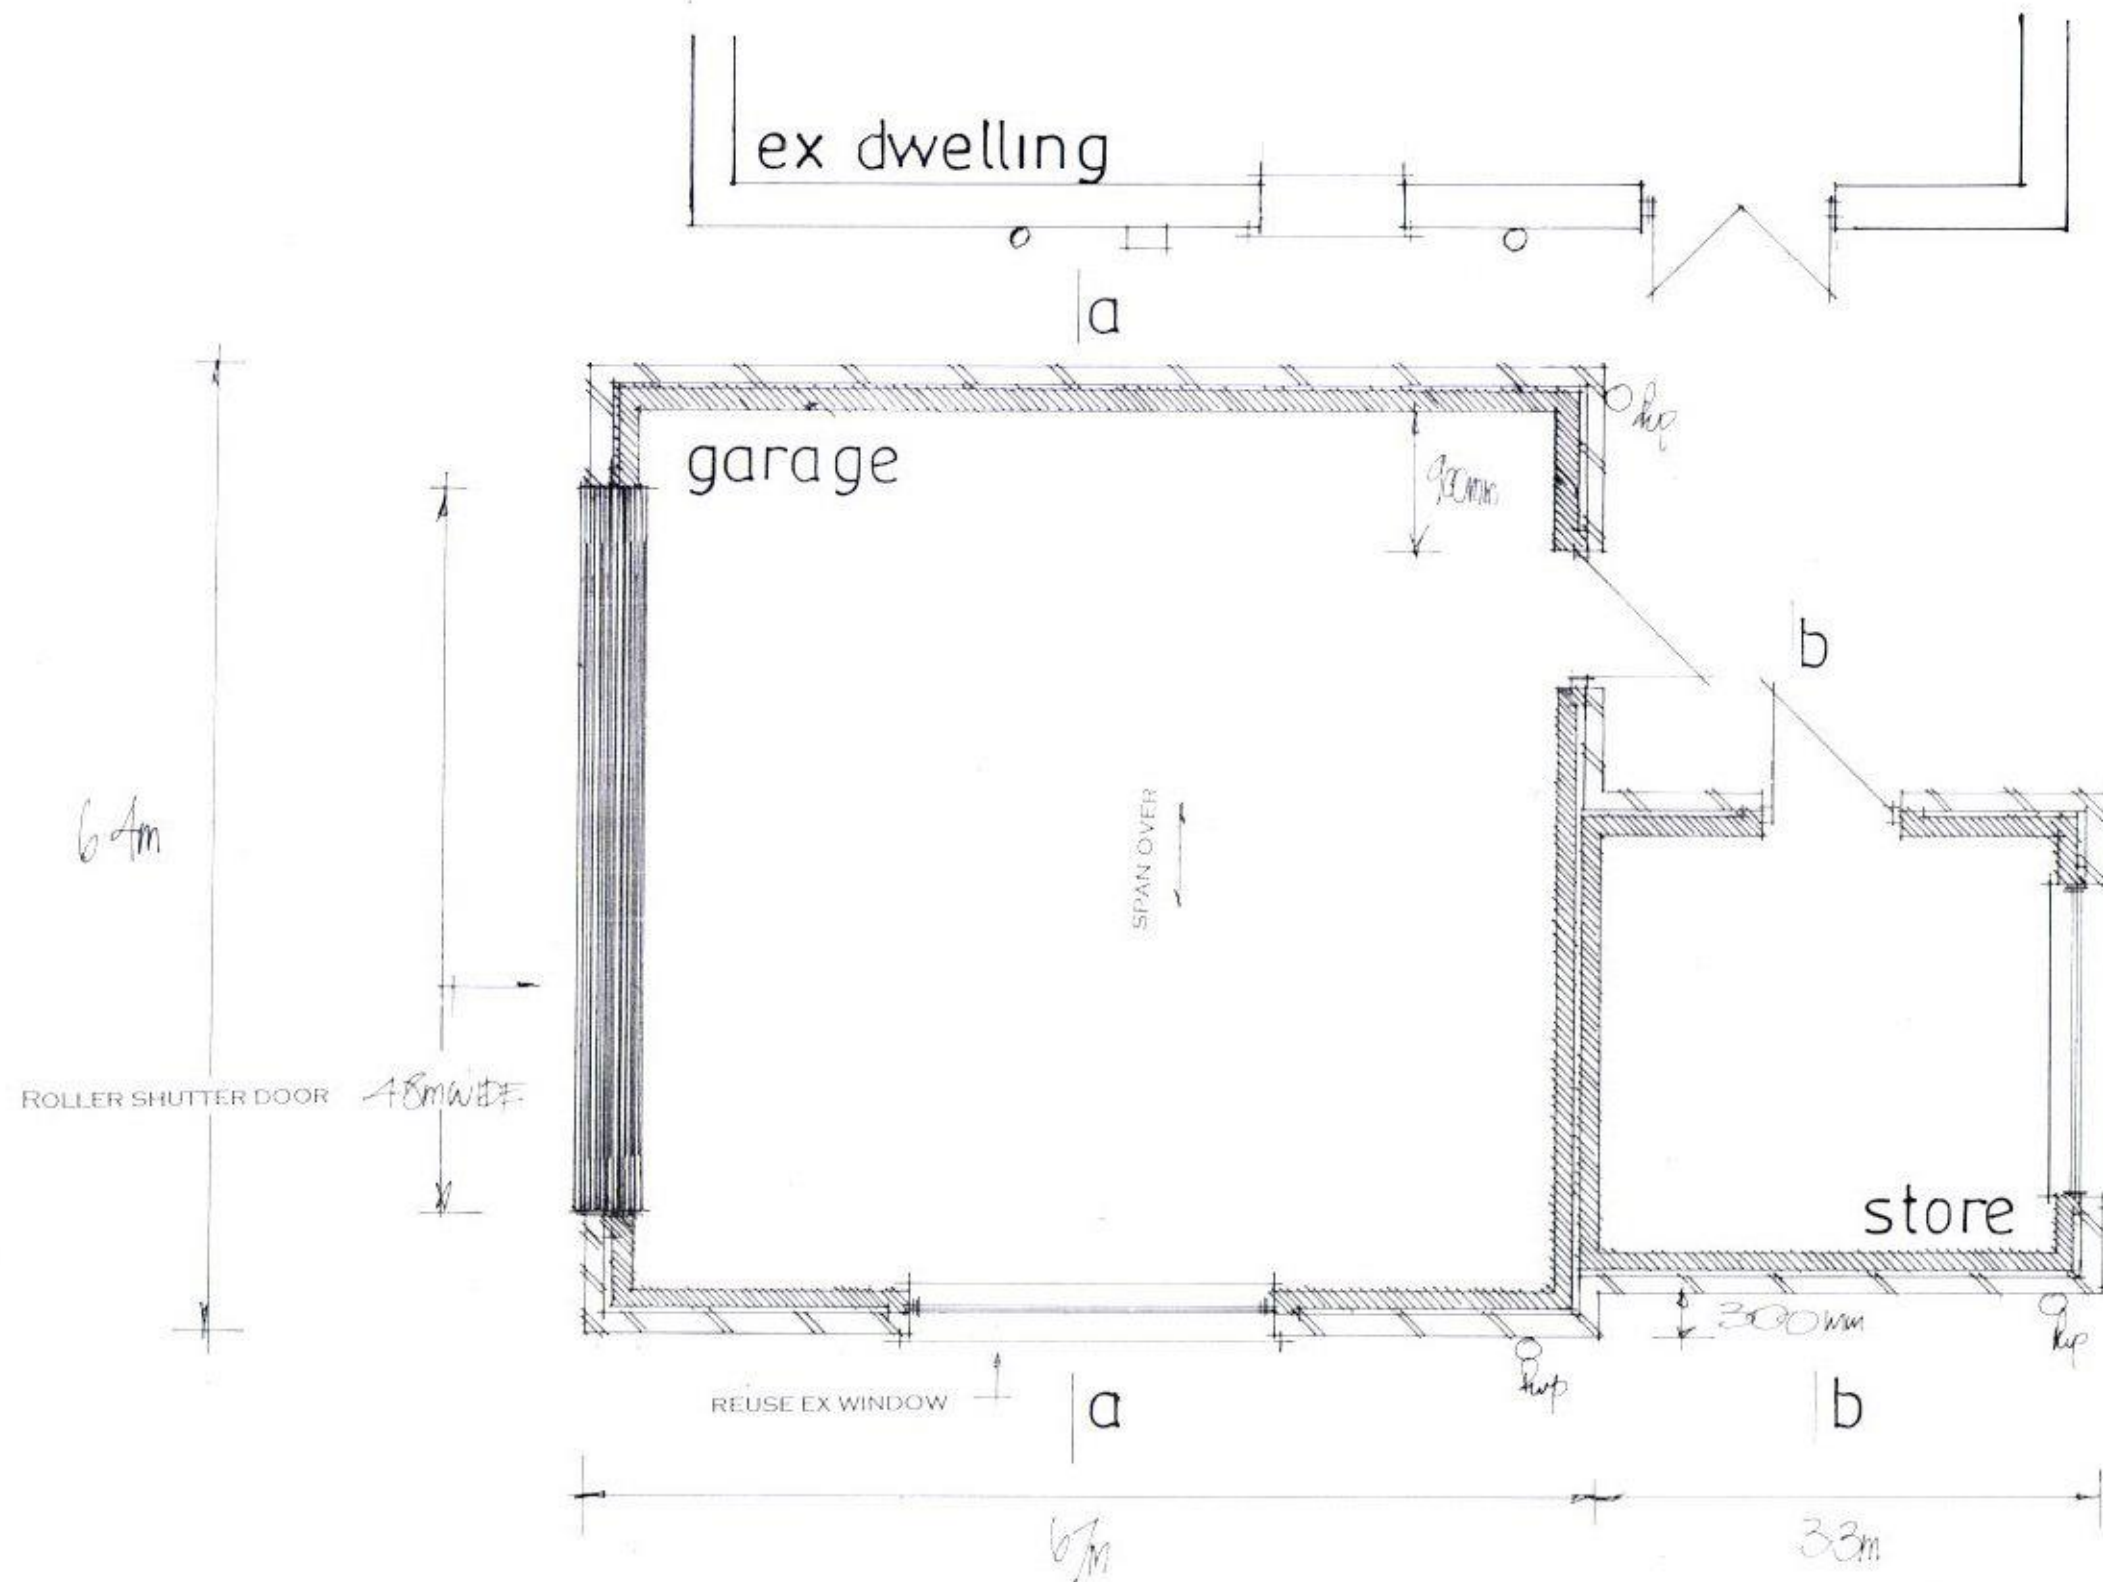

NOTE ANY EXISTING DRAINS UNDER THE NEW GARAGE TO BE EXPOSED AND ENCASED IN 150MM CONCRETE AND PROTECTED WITH LINTELS THROUGH FOUNDATIONS.

NOTE CHECK ALL MEASUREMENTS ON SITE PRIOR TO THE COMMENCEMENT OF WORK.

WALLS CLOSE ALL REVEALS WITH INSULATED CAVITY CLOSERS.

HAVANT BOROUGH
COUNCIL
22 MAY 2017
RECEIVED

RAINWATER DISPOSAL VIA 100MM DIAMETER GUTTERS AND DOWNPIPE TO PICKUP INTO EXISTING SURFACE WATER DRAINS IF FOUND AVAILABLE TO LA APPROVAL ON SITE, ALTERNATIVELY TO NEW SOAKAWAYS MIN 5M FROM ANY BUILDING AND MIN 1M/3

date may 17
scale 1:50 A

PROPOSED LAYOUT

PETER J. WALKER
ISLAND DESIGN
182 SEAFRONT, HAYLING ISLAND, HANTS
PO11 9AN
TEL 02392467571