




MATERIALS SCHEDULE	
Facing Brickwork - Oakthorpe Red Multi Stock Brick (Stretcher Bond)	
String Course - Oakthorpe Buff Stock Brick	
Render - K Rend White	
Recon Stone Heads and Copings - Fortcrete Cast Stone (Portland)	
Splayed heads DH11	
Flat copings FC400	
Roof Tiles - Marley Eternit Ryevdale Fire Cement Slate (Blue - Black)	
GRP Lead look curved head domes (Smooth matt finish)	
Windows - White uPVC	
Rainwater goods - Black plastic down pipes and gutters	
Juliet Railings - Black painted mild steel	
Boundary Walls - 1.1m high black painted metal railings	
Raised Planners - Facing Brickwork Oakthorpe Red Multi Stock Brick (Stretcher Bond)	

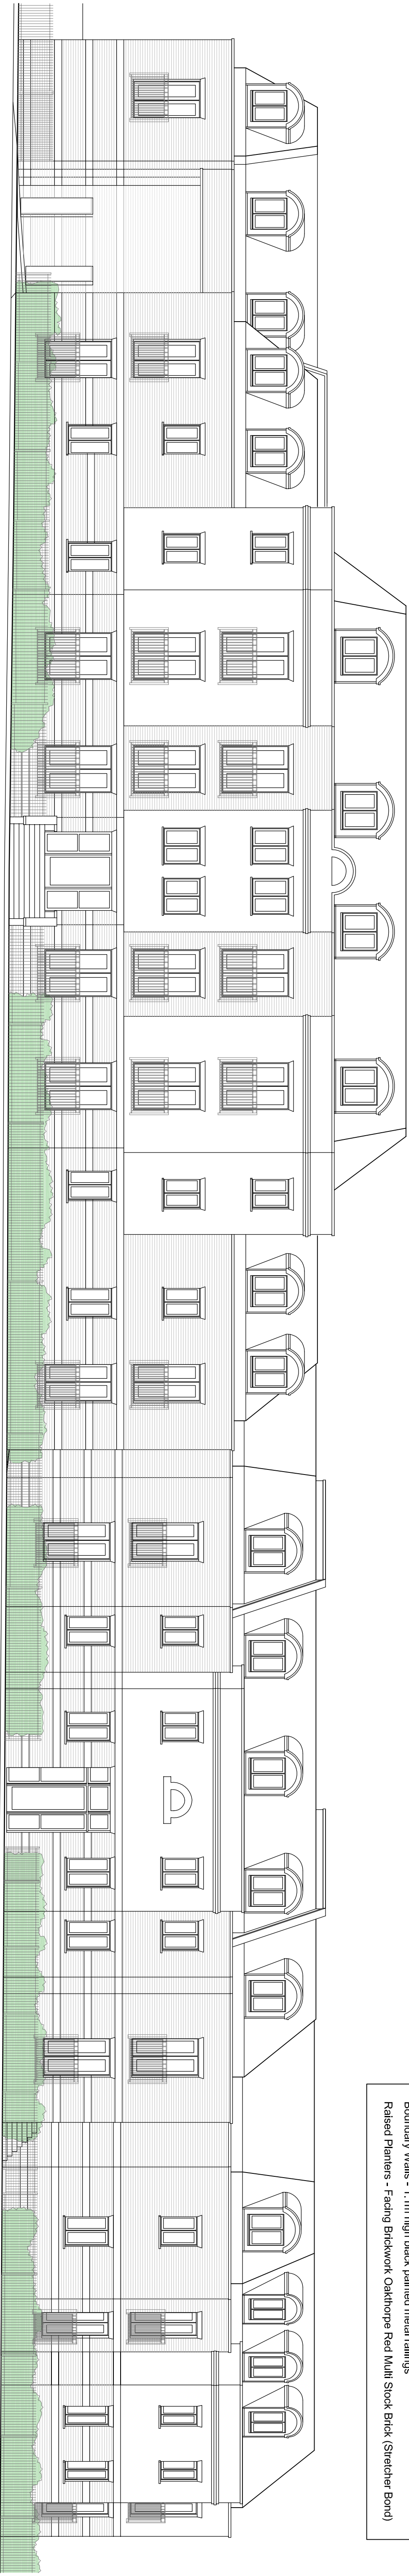

Front Context Elevation - North West

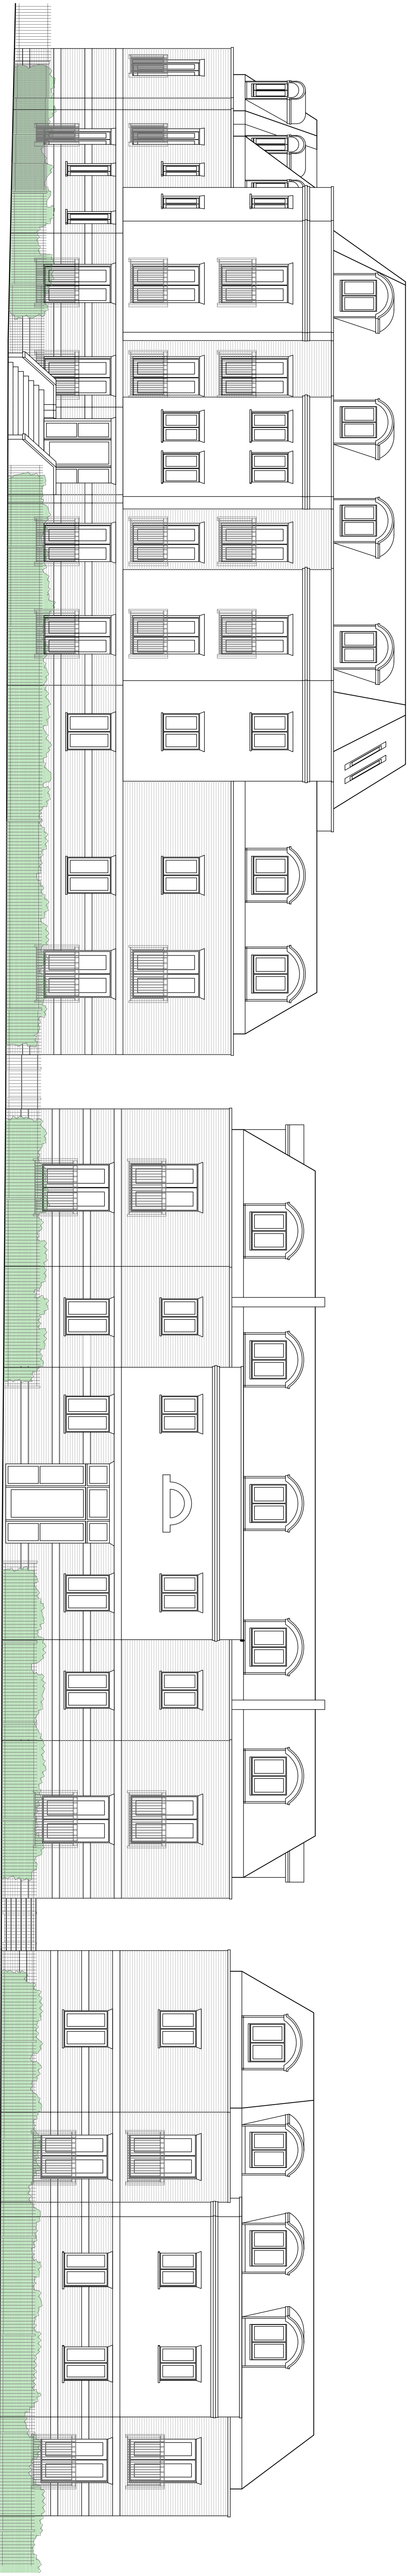

Front Context Elevation - West

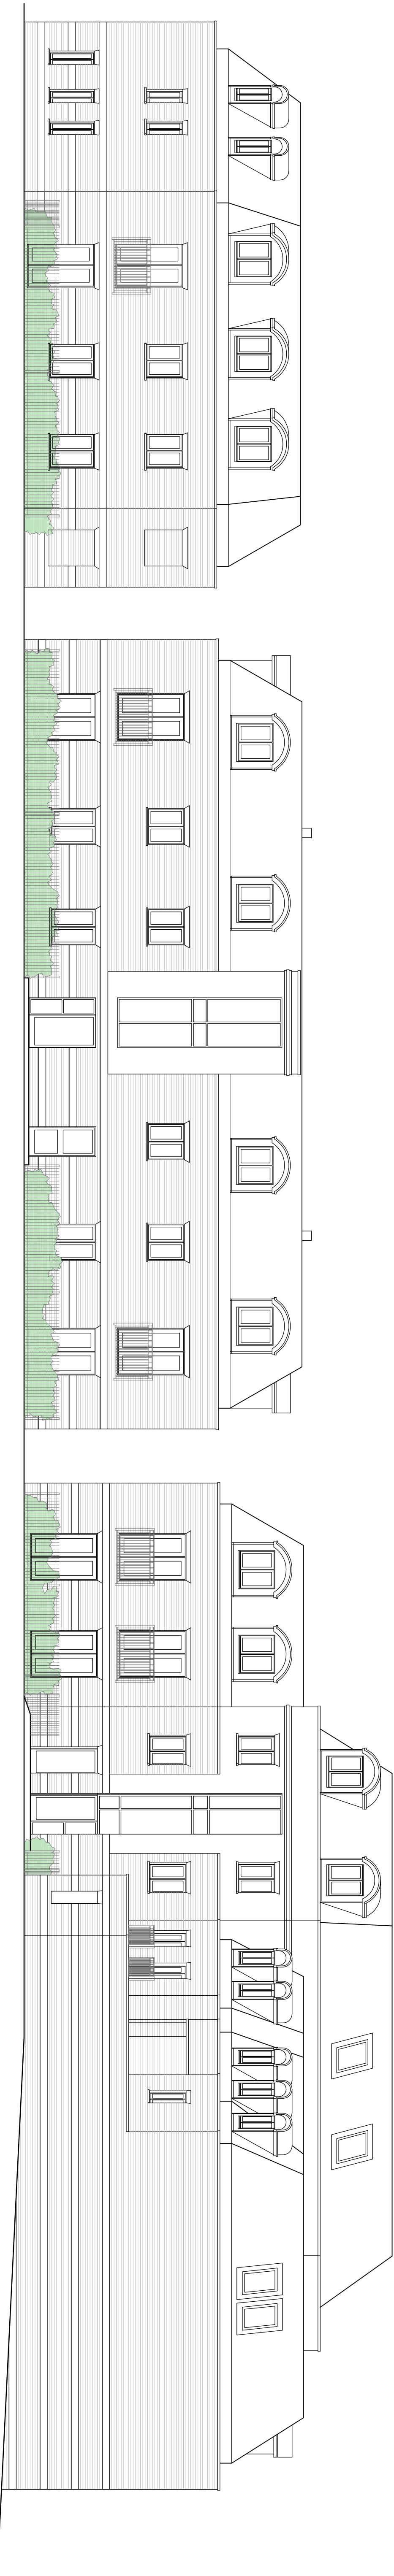

Rear Context Elevation - East