



Scale

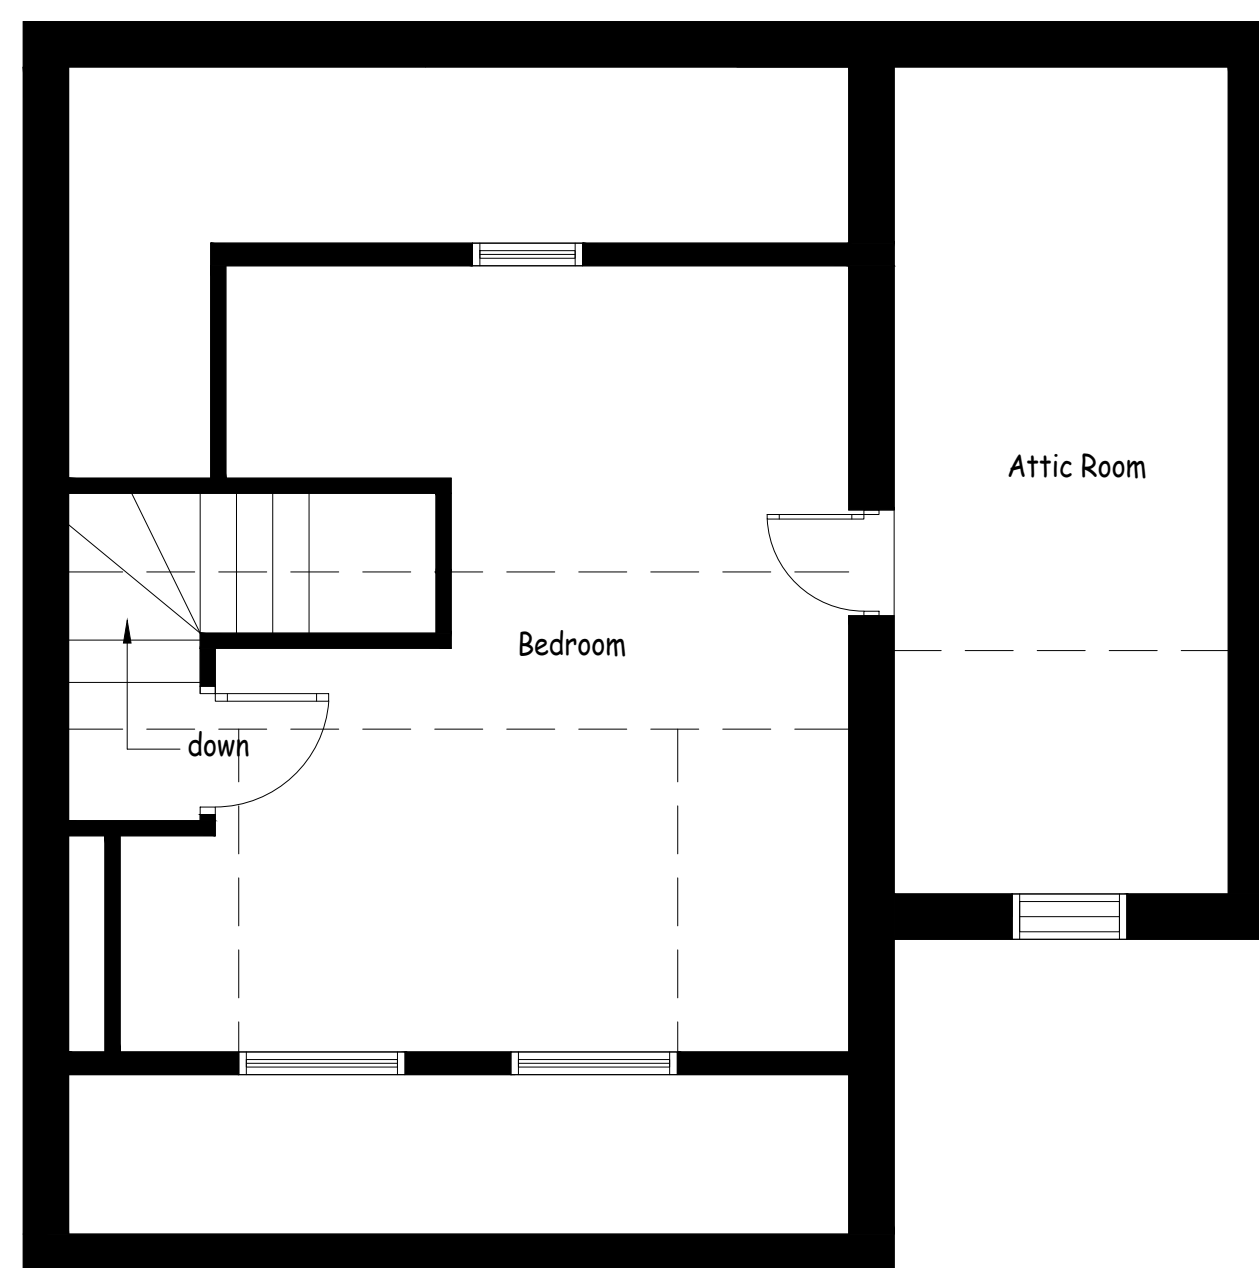

EXISTING LOFT PLAN
1:50

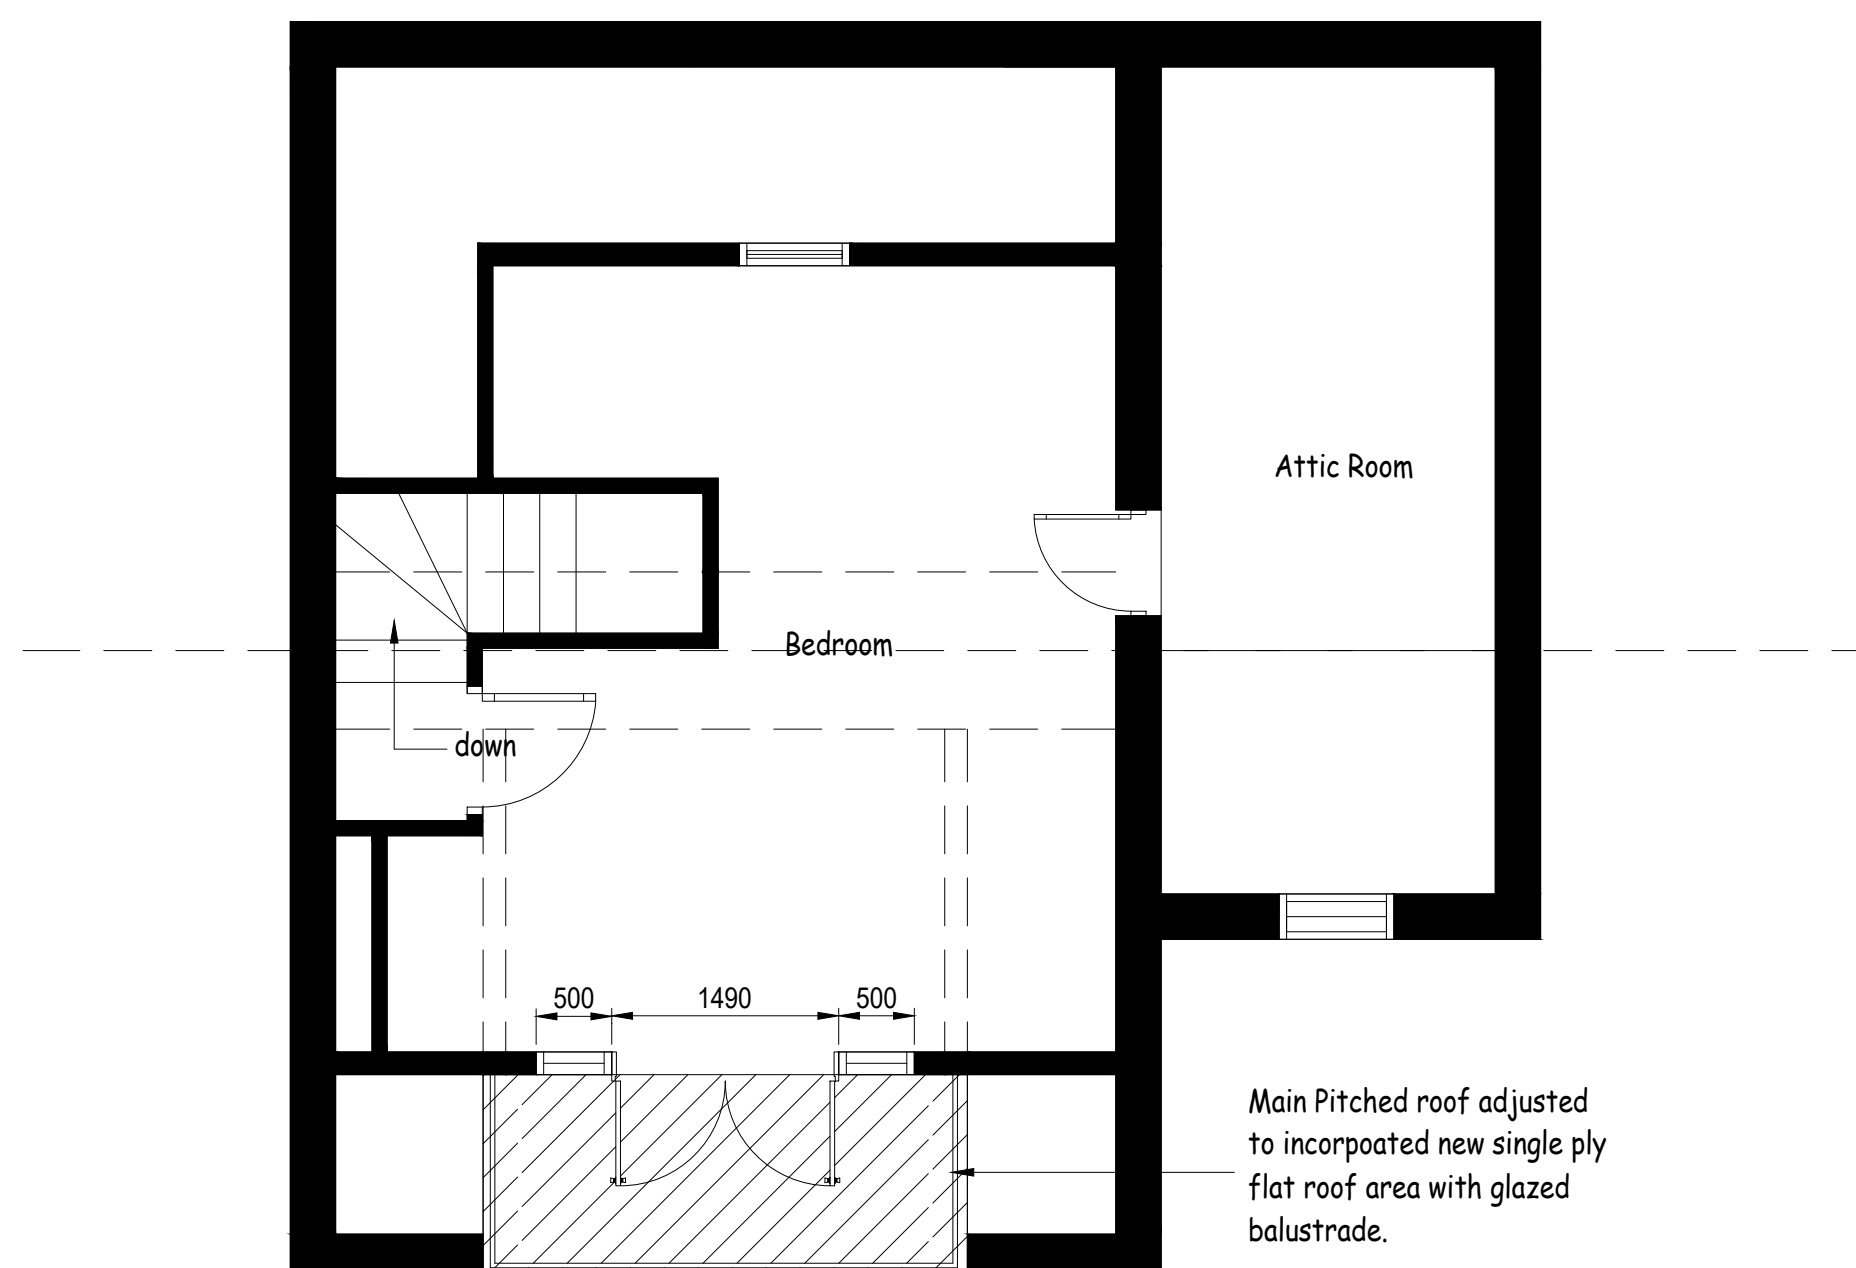

PROPOSED LOFT PLAN
1:50

This drawing may be scaled for planning purposes only.
For all other purposes dimensions must be checked on
site and not scaled from the drawing.

Client:	Mr R Lowley
Project:	18 Park Avenue, Waterlooville, PO7 5DW
Drawing Title:	Existing and Proposed Plans
Drawn By :	SD
Date:	Sept 17. Scale : 1:50@A2
Drawing No:	18 Park-001 Issue: A