



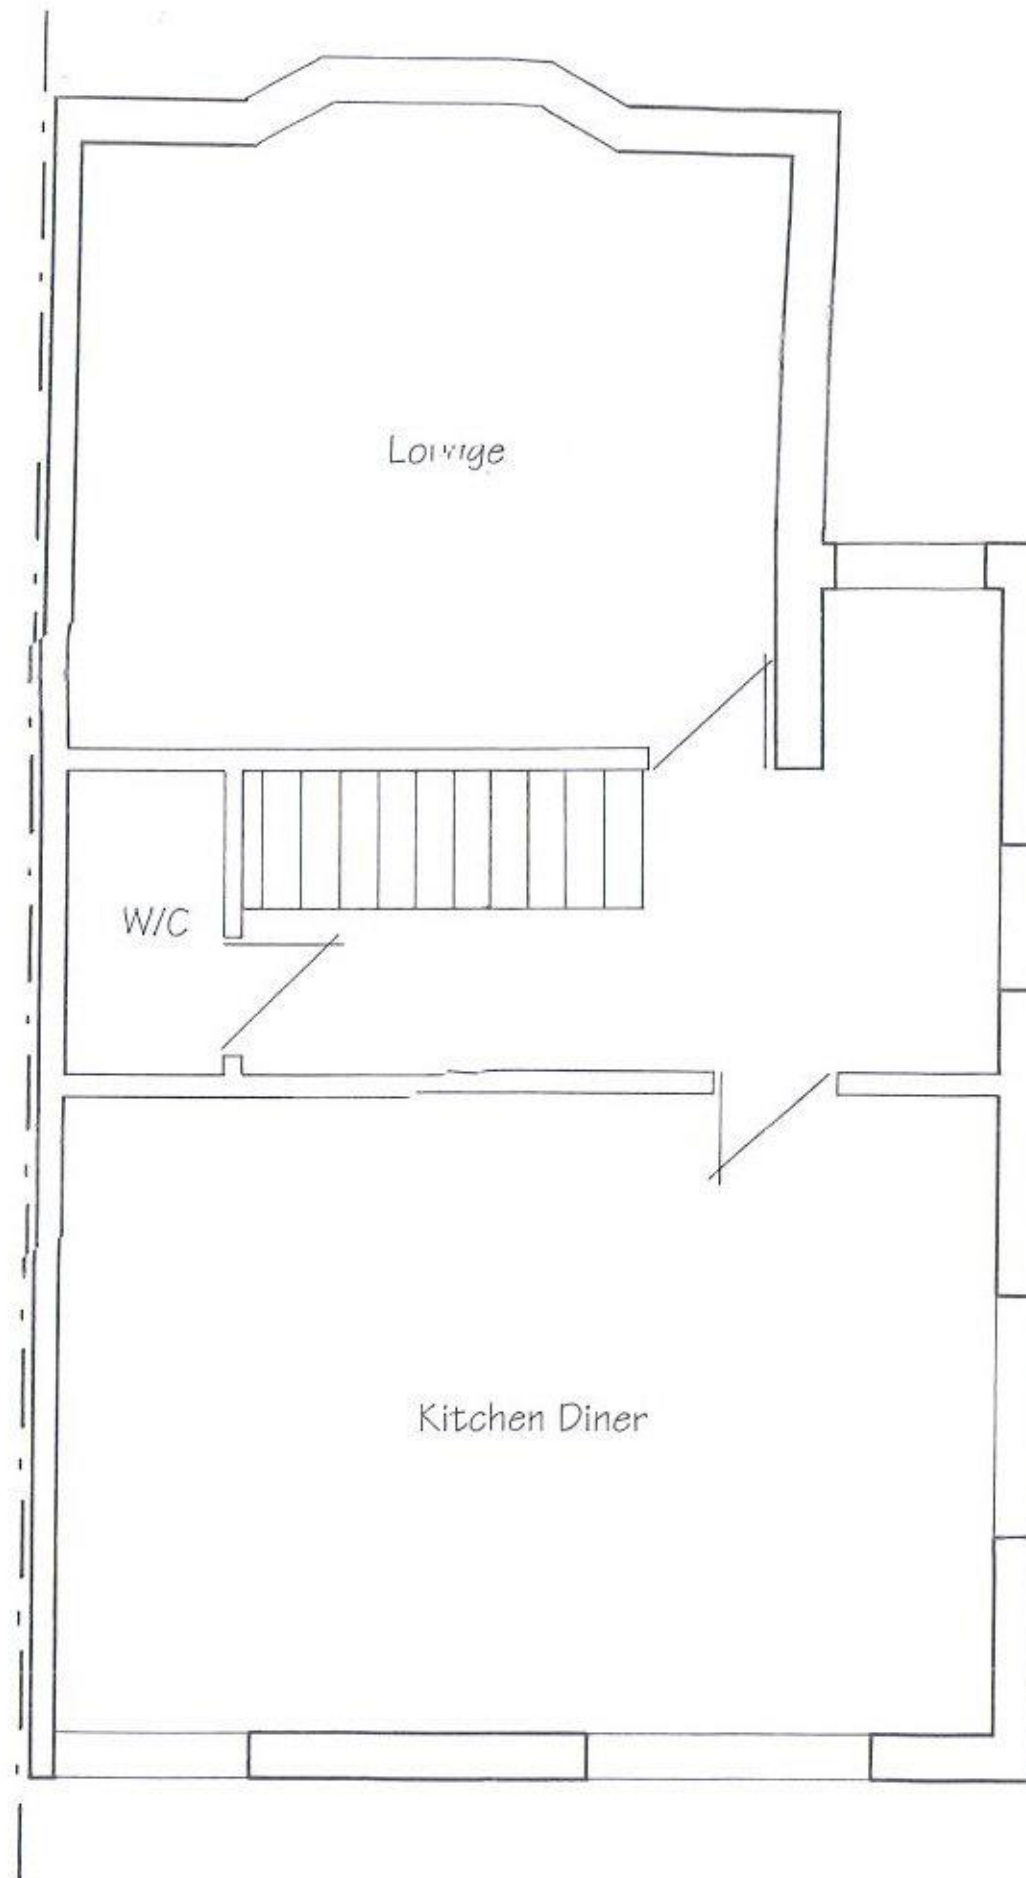

Existing Ground Floor Plan

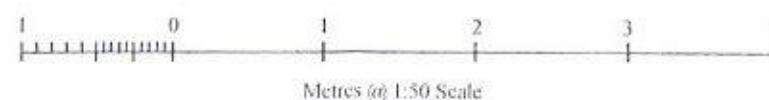

C. H. PLANNING & SALES
112 STUBBINGTON LANE
FAREHAM
HANTS PO14 2PE
01329 661877

Proposed Rear Extension
106 London Road
Waterlooville
PO7 5JU

For Mr & Mrs Domaszewski
Scale - 1:50 at Page Size A3
Date - January 2017