



PROPOSED LOFT CONVERSION & ADDITION.
8, ORCHARD ROAD, HAYLING IS, HANTS.
FOR MR & MRS R. WRIGHT.

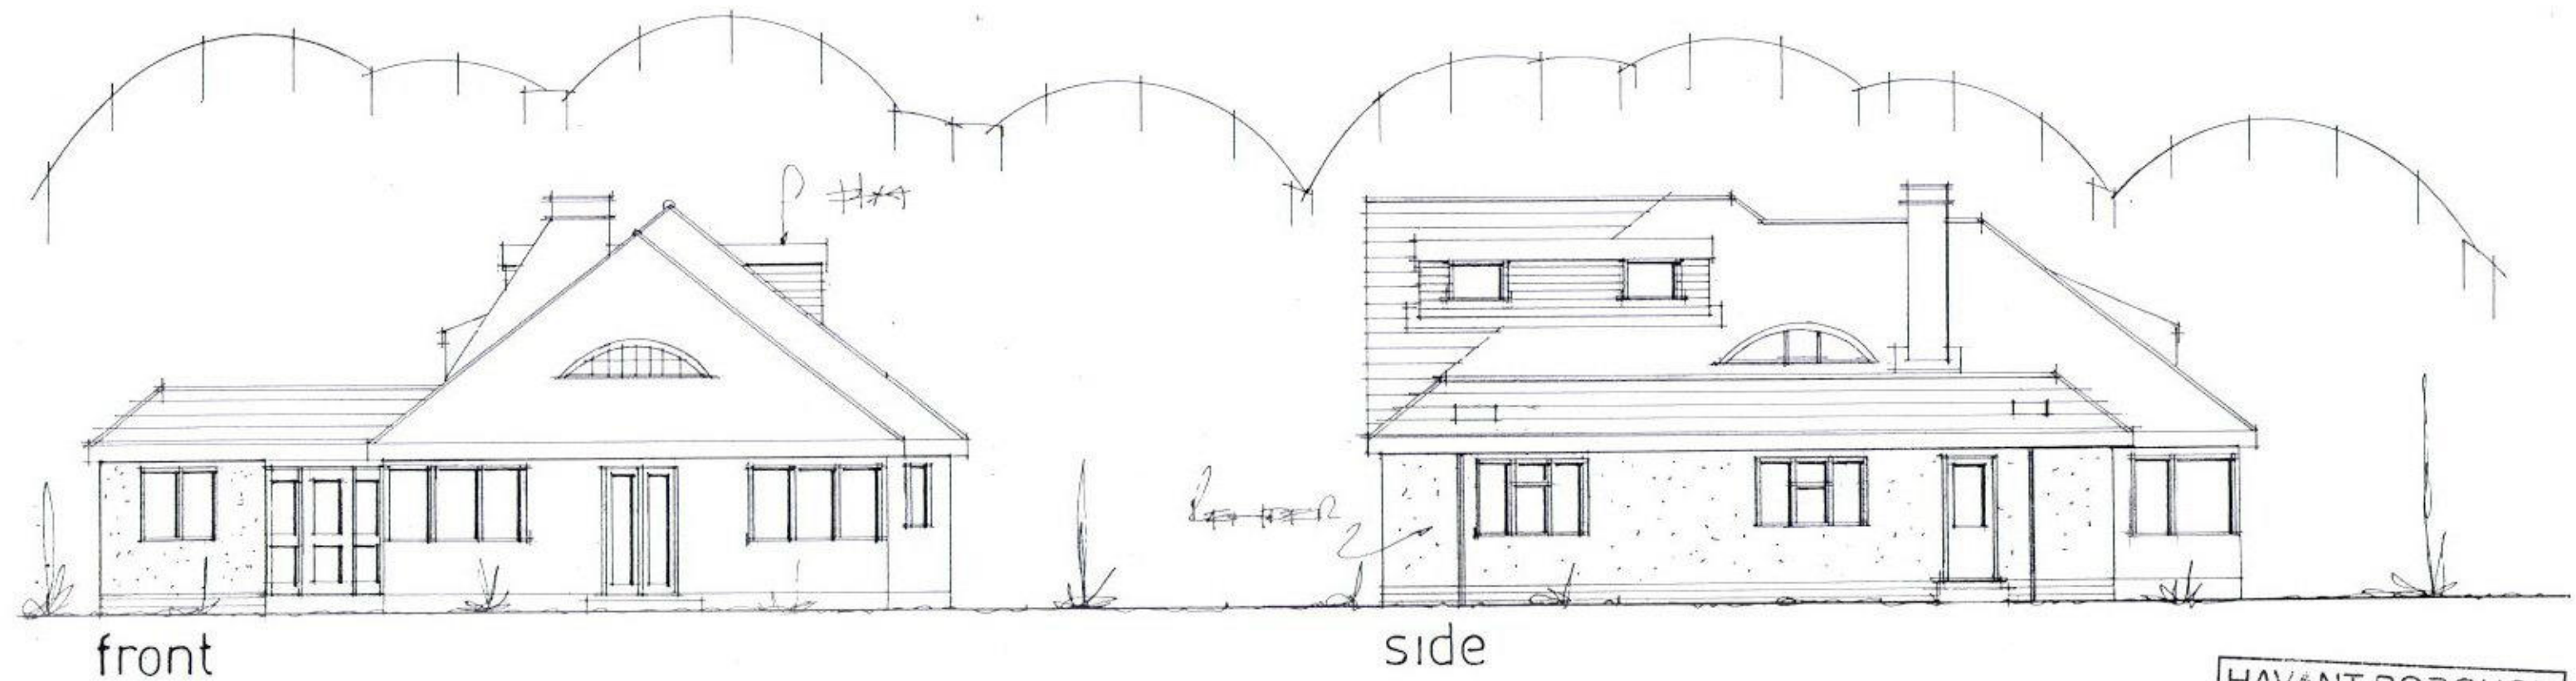

PROPOSED ELEVATIONS

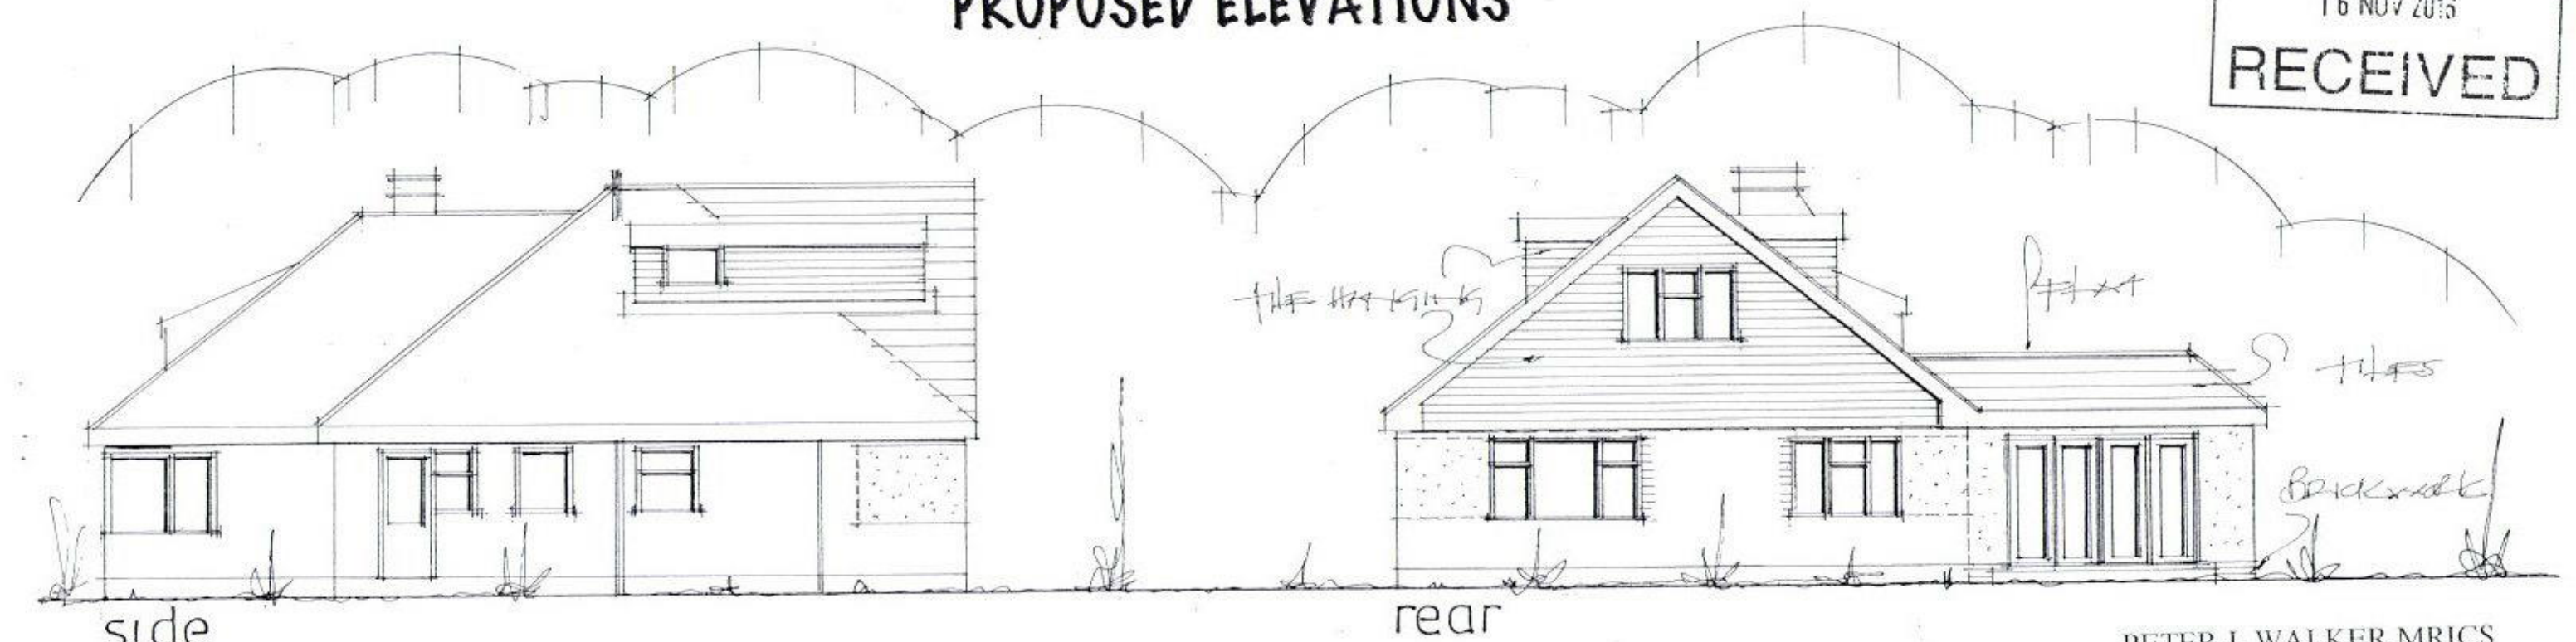

date nov 16
scale 1:100

PETER J. WALKER MRICS
CHARTERED SURVEYOR
102 SEAFRONT HAYLING ISLAND, HANTS