



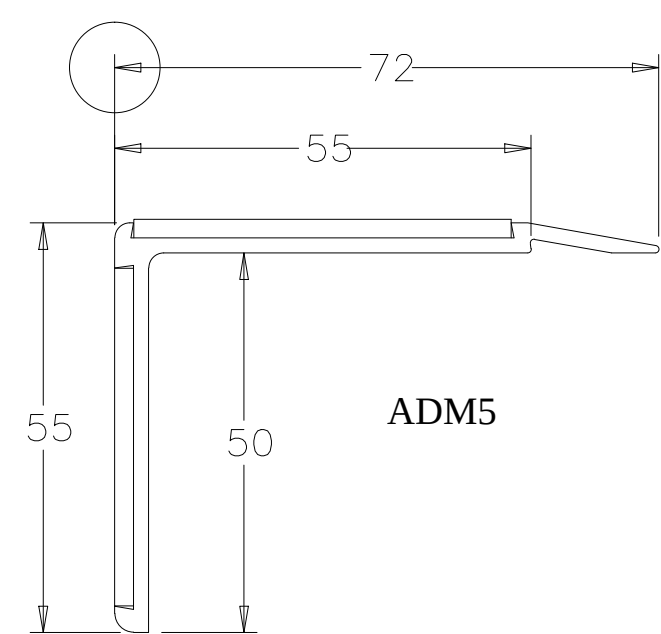


scale 1:1

Gradus ADM5 stair nosing .
For interior /exterior/ wet /Dry and Severe conditions
Single channel
material : Aluminium
Tread 55mm
Insert type Exterior


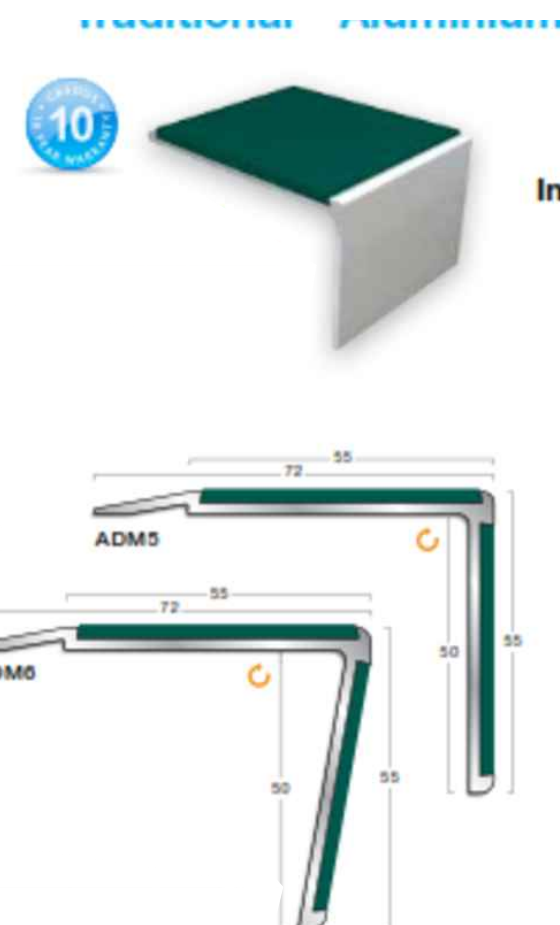


Proposed Wheeling ramp/channel (mild steel or cast into concrete).
To allow direct cycle wheeling access to the unit so as to avoid the 6 lengths of ramp. As requested by senior landscape officer.

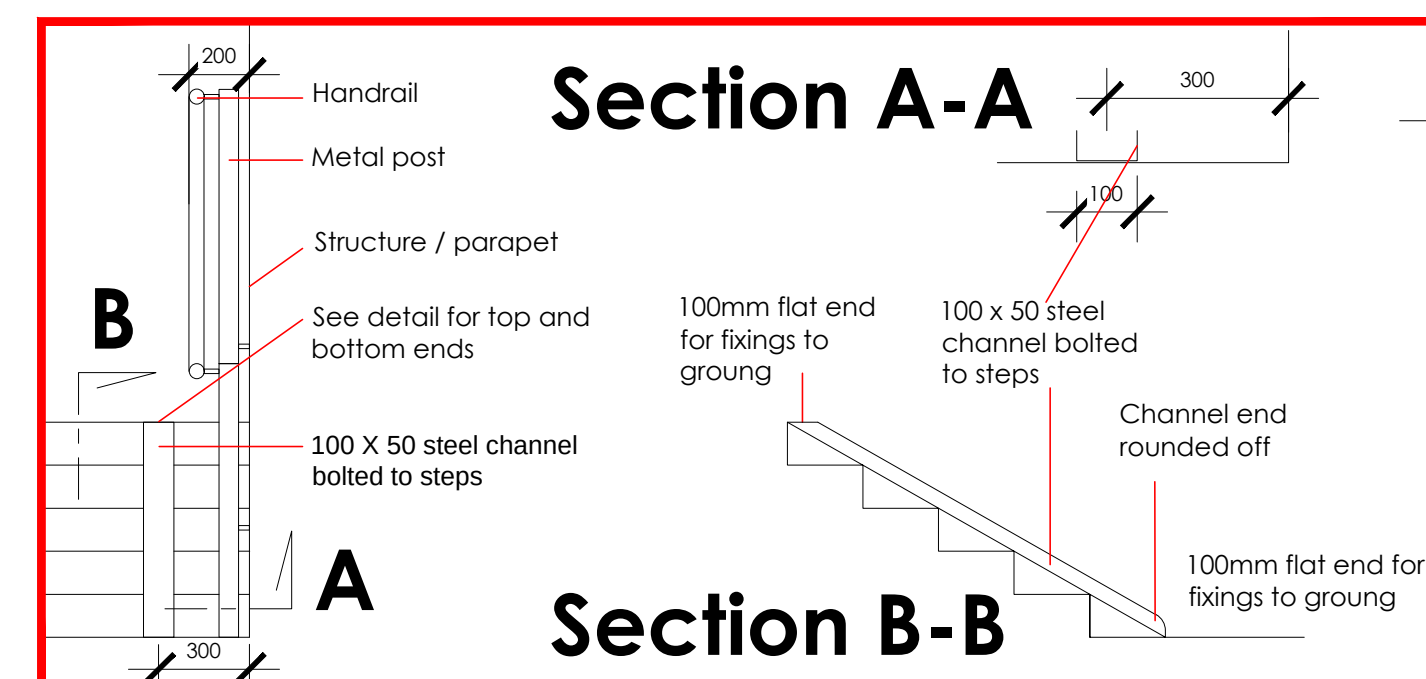

NOTES:
Fixing details (welding/bolting etc) to be determined prior to installations.
Fixing to be flush with channel.

Proposed Balustrade / wheeling ramp detail - Detail 5

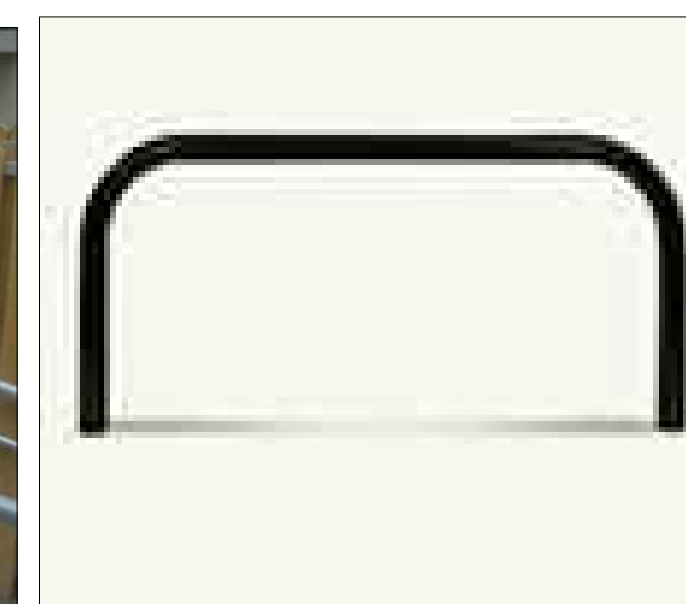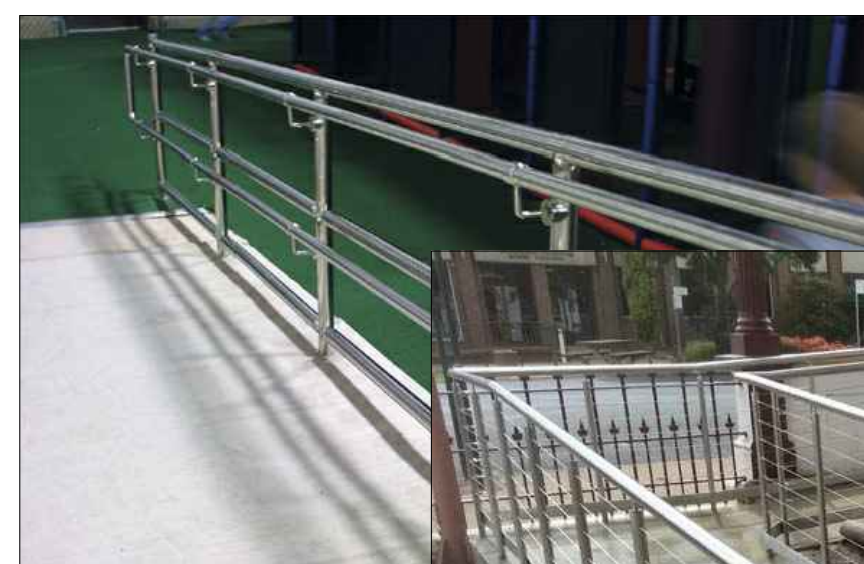

Proposed Steel hoops


Heavy duty galvanised steel hoop barriers 1000mmL x 650mm H, 76mm dia. to prevent car overhang of pedestrian accessway

Detail 4

Typical concrete and brick disabled ramp and step detail.




Typical disabled ramp balustrade details

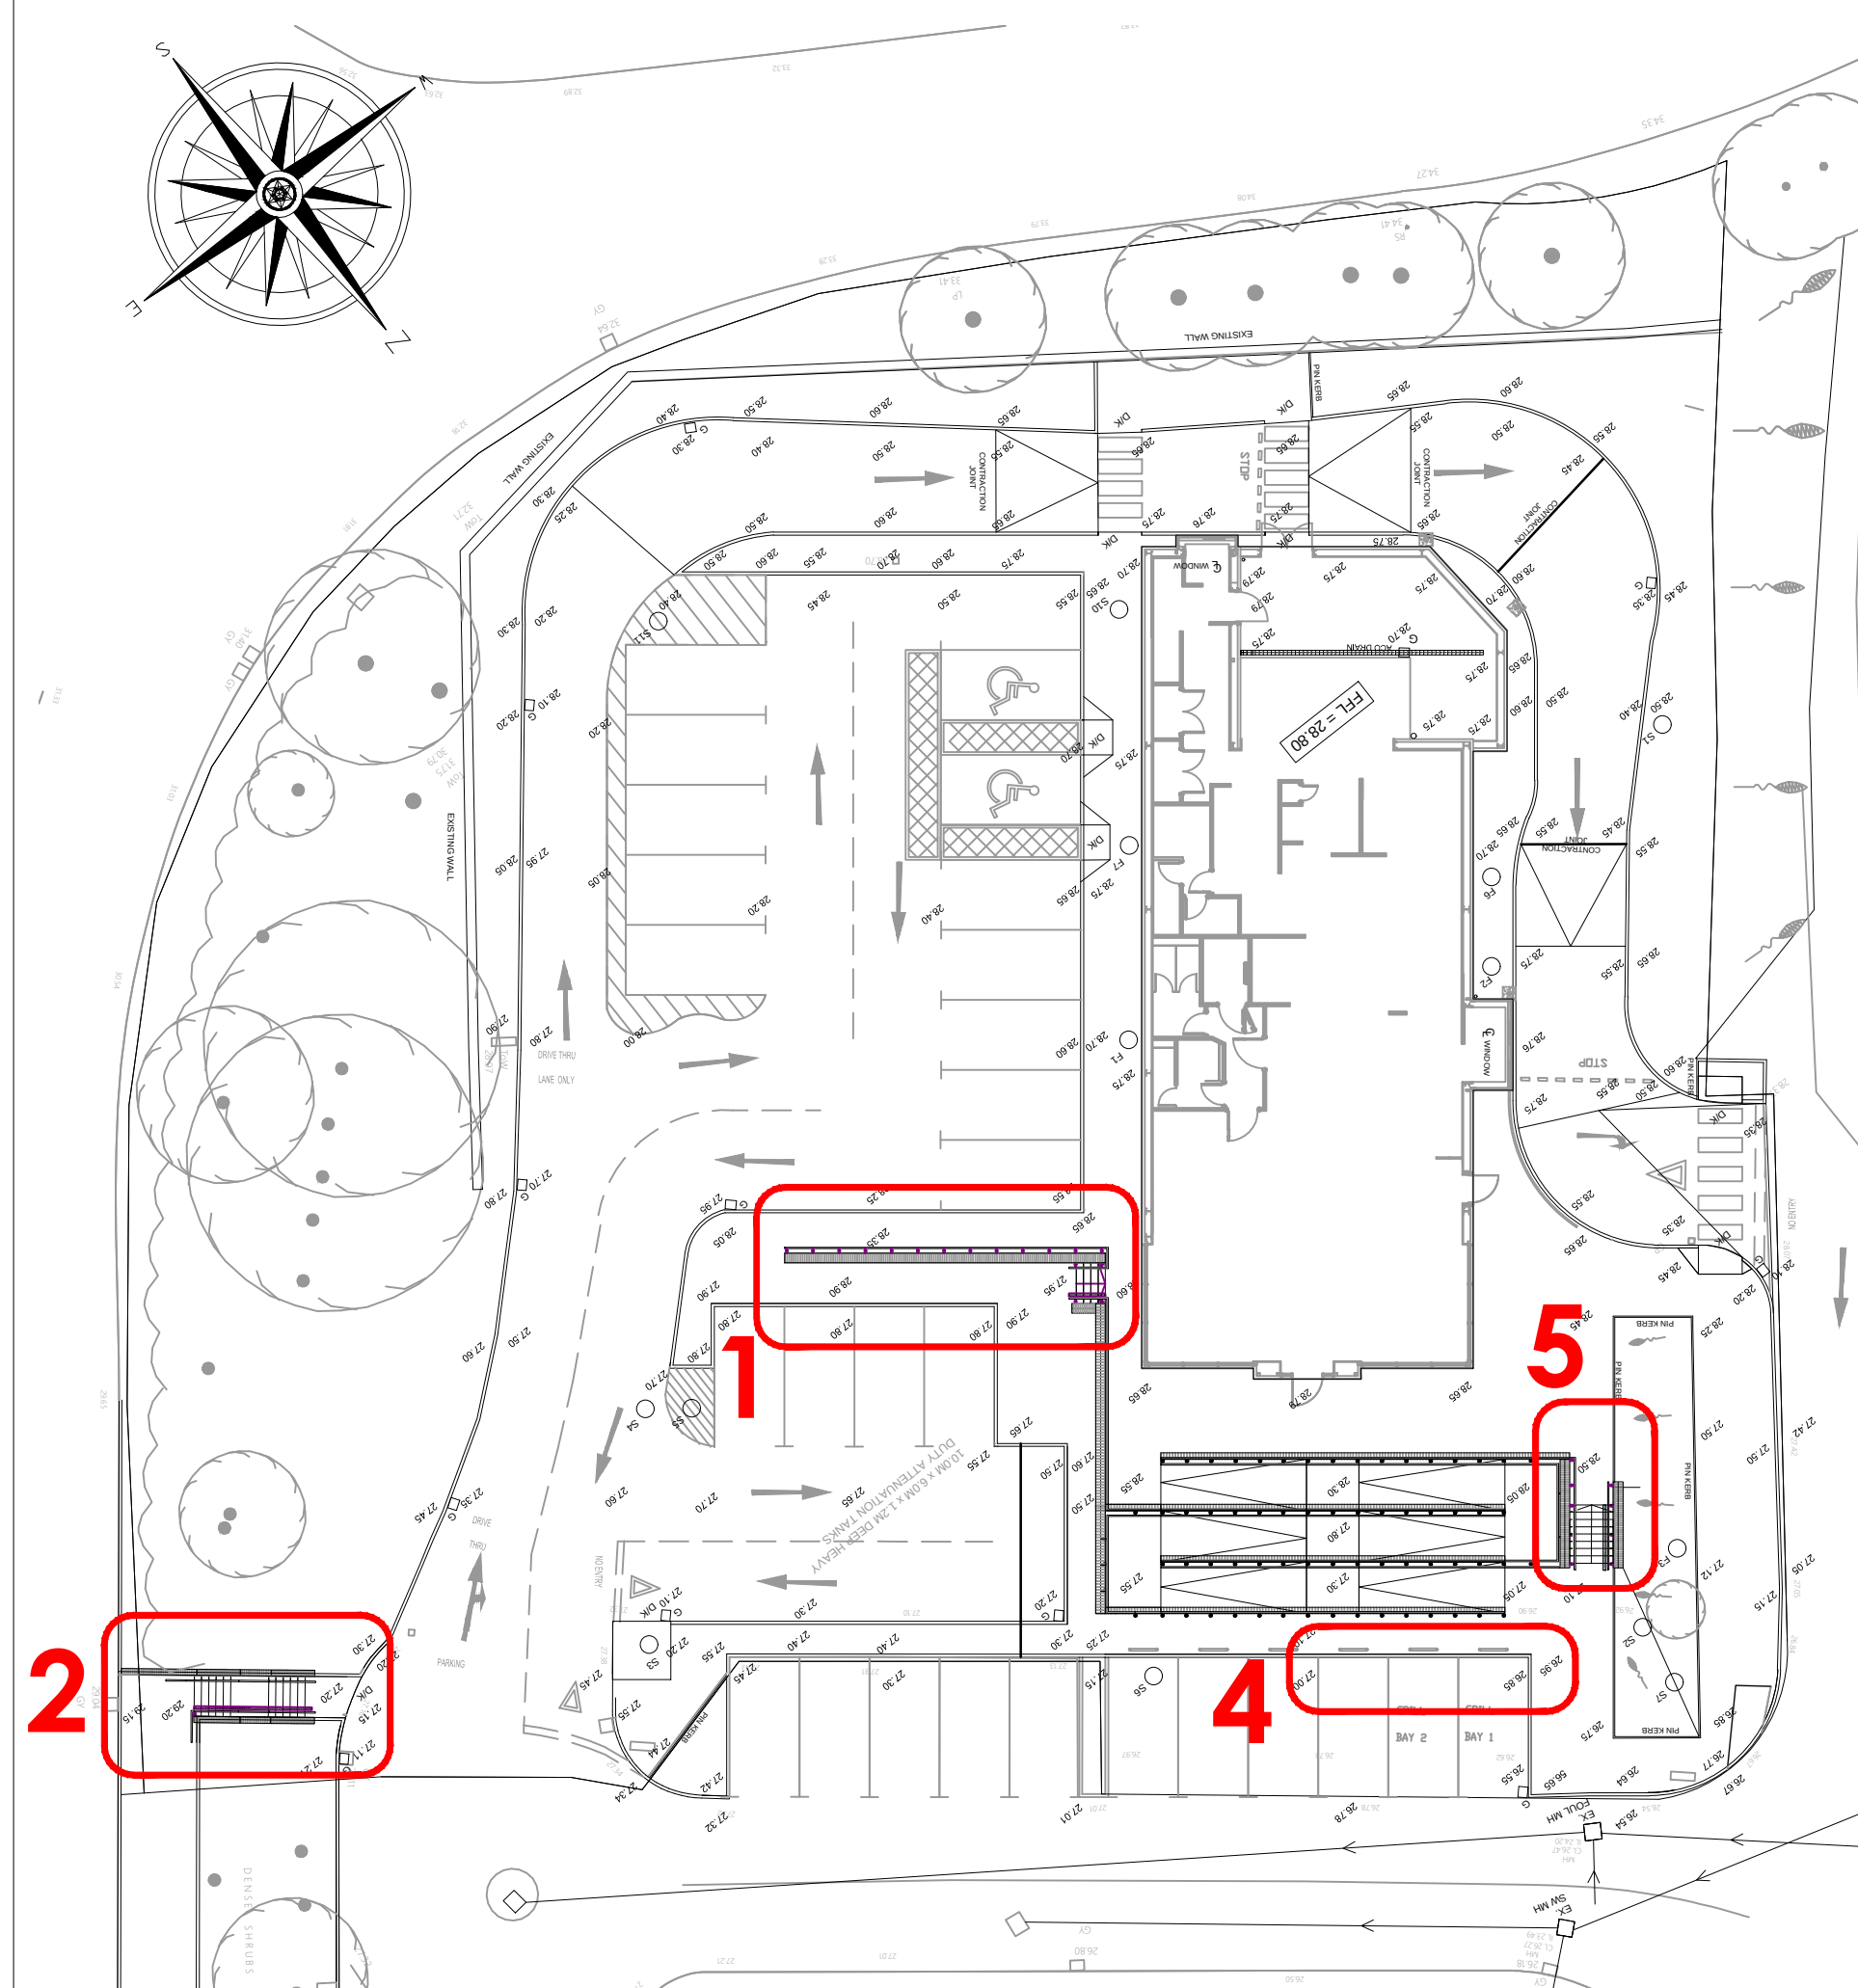


Key Plan - scale - 1:250 @ A1 / 1:500 @ A3


Proposed Stair details

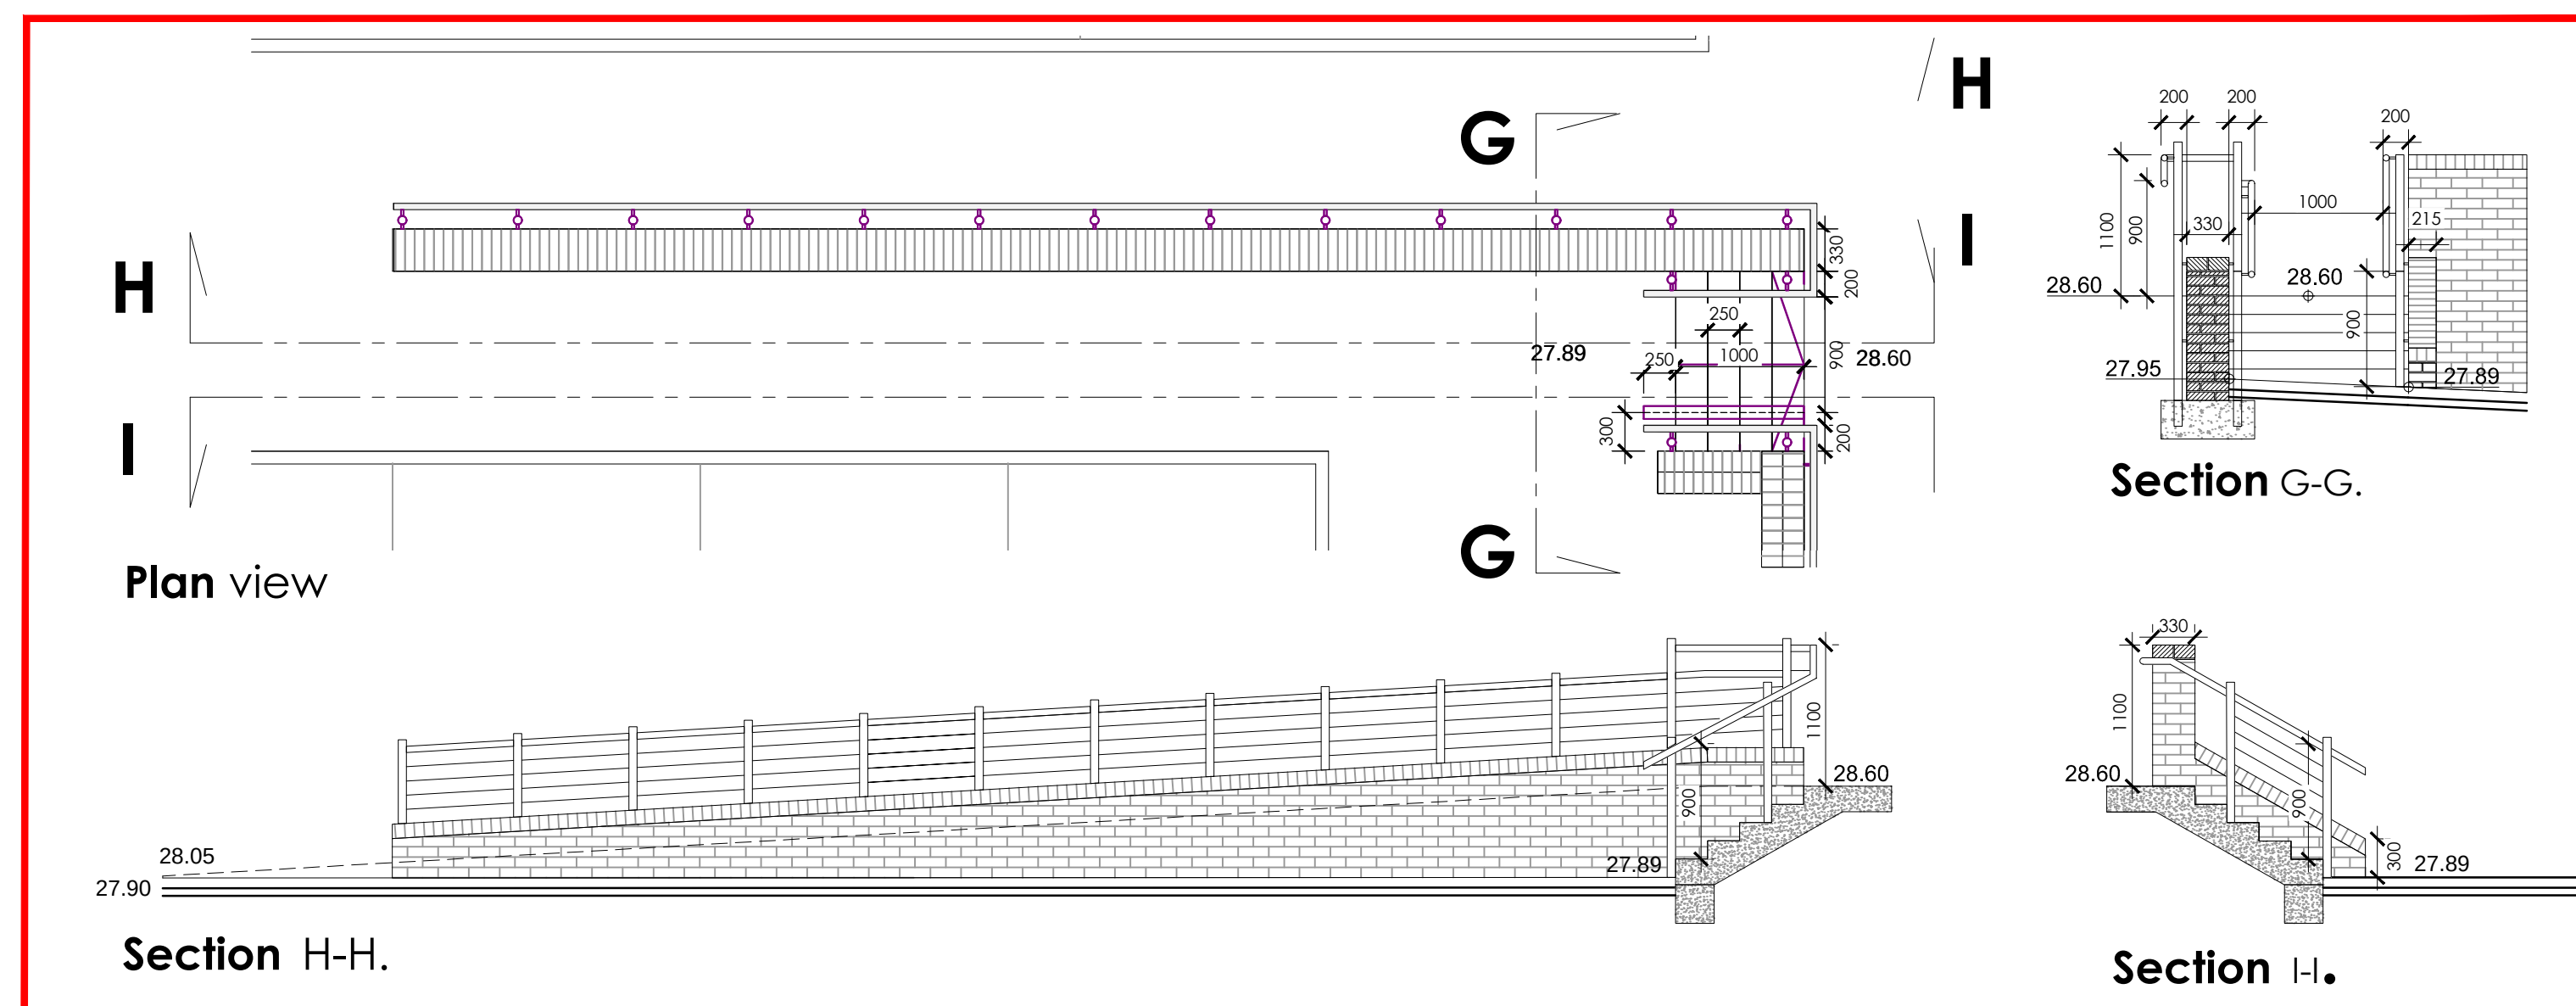

Proposed Stair Detail 1. scale - 1:50 @ A1 / 1:100 @ A3

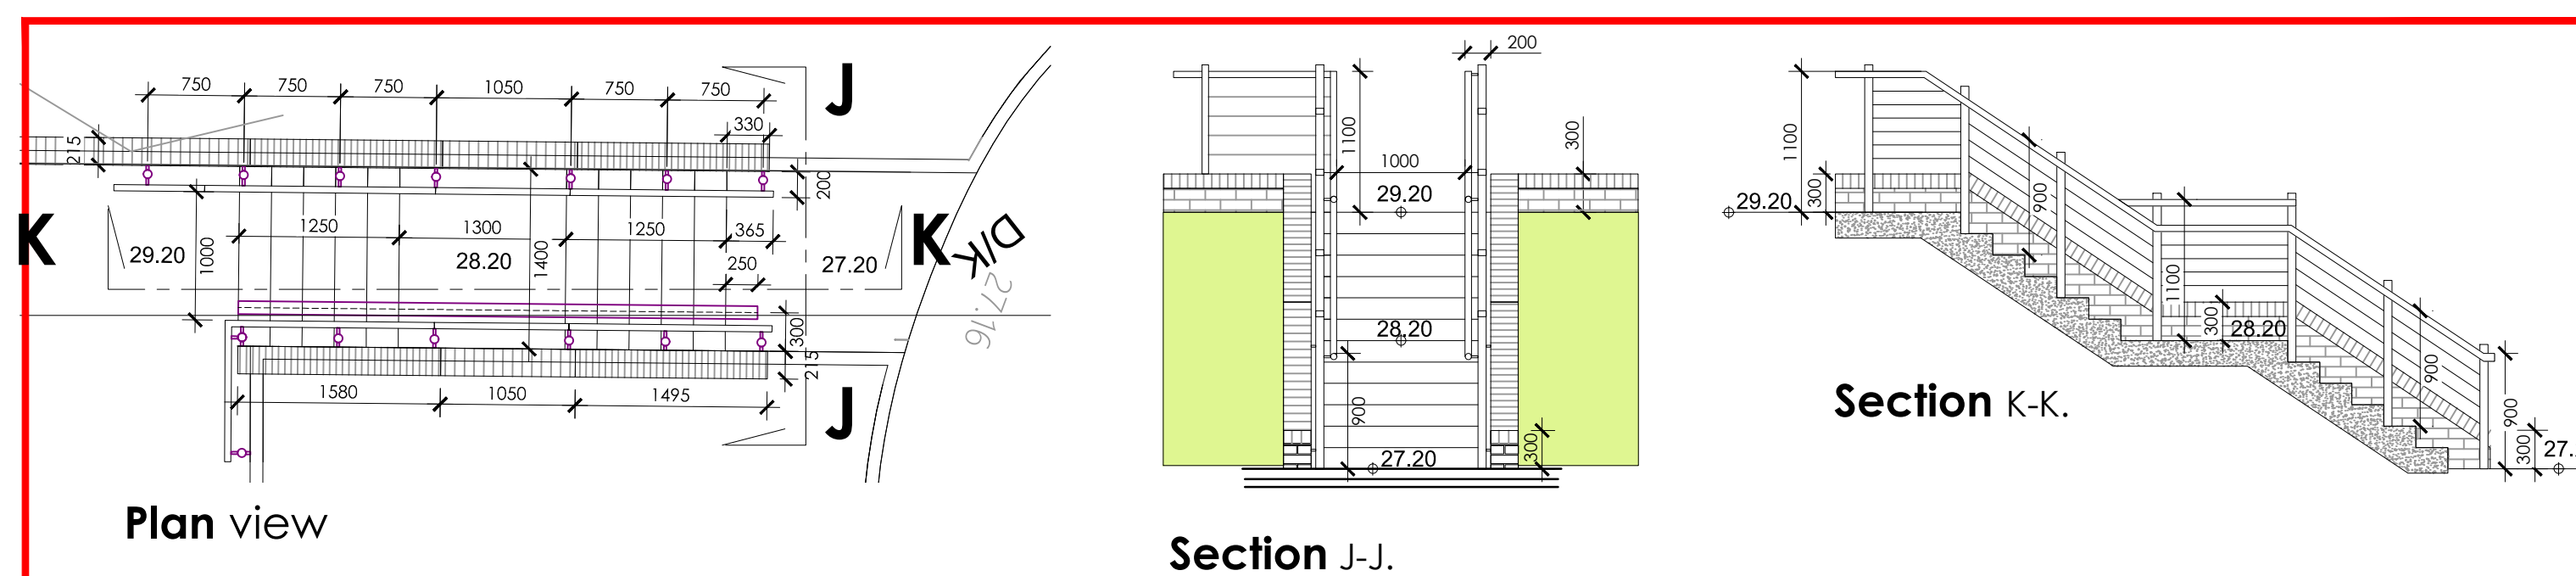

Proposed Stair Detail 2. scale - 1:50 @ A1 / 1:100 @ A3

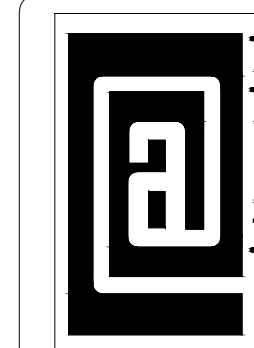

Suite 2,
Clocktower house,
Station Rd,
West Horndon,
Essex.
CM13 3XL
tel.: 01708 477899
fax: 0709 223 4930
e : office@architect.ltd.uk
web.: www.architect.ltd.uk



NEW BUILD.

store address
KFC BEDHAMPTON

Larchwood Avenue
P09 3QW

14-0062

drawing title

PROPOSED

Stair details 1, 2

drawn by	checked	date
ARS		APRIL 2017

store no.	scale
0000	1:100 @A1/ 1:50@A1

drawing no. 0000/2011/G131	revision
-------------------------------	----------

TENDER