




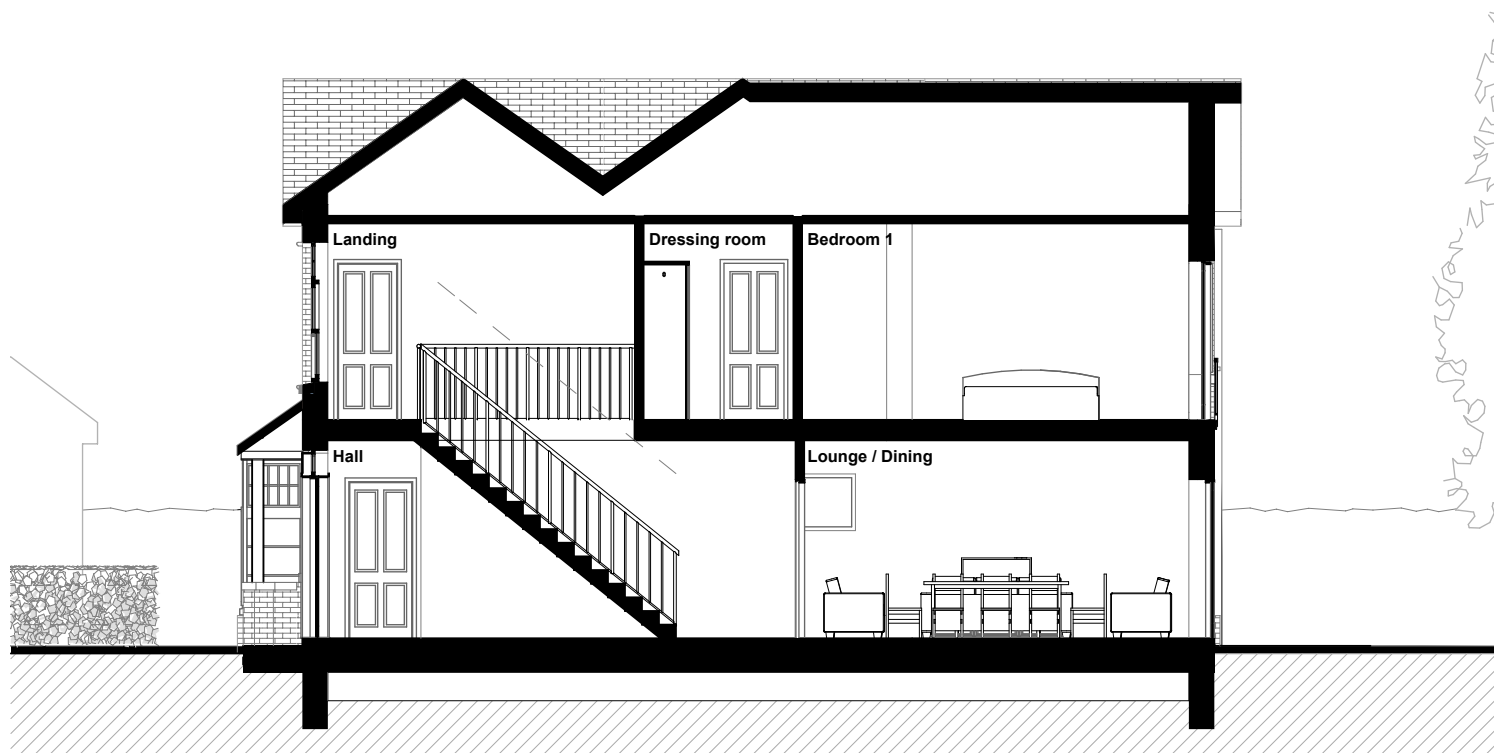

Section A-A

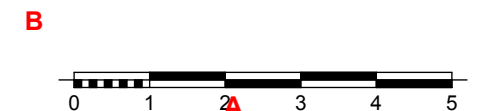

Section B-B

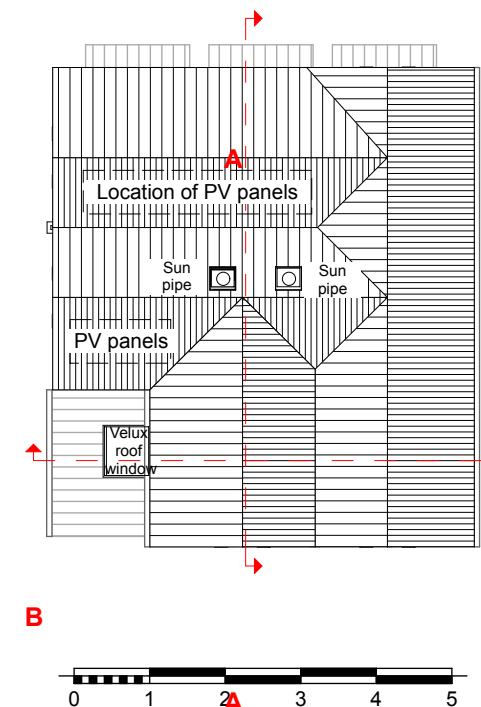

A 12.06.17 Kitchen wall moved and insulated
render added

Client	Ivy Lodge 5 Fourth Avenue Havant New Build House	
Architect	Innovate 4 Limited Studio 2, Villiers Road Southsea, Hampshire PO5 2HG www.innovate4.com	
Drawing Proposed Sections	Scale 1:100@A3	
Drawing No. PL 08	Status Planning	Revision A