

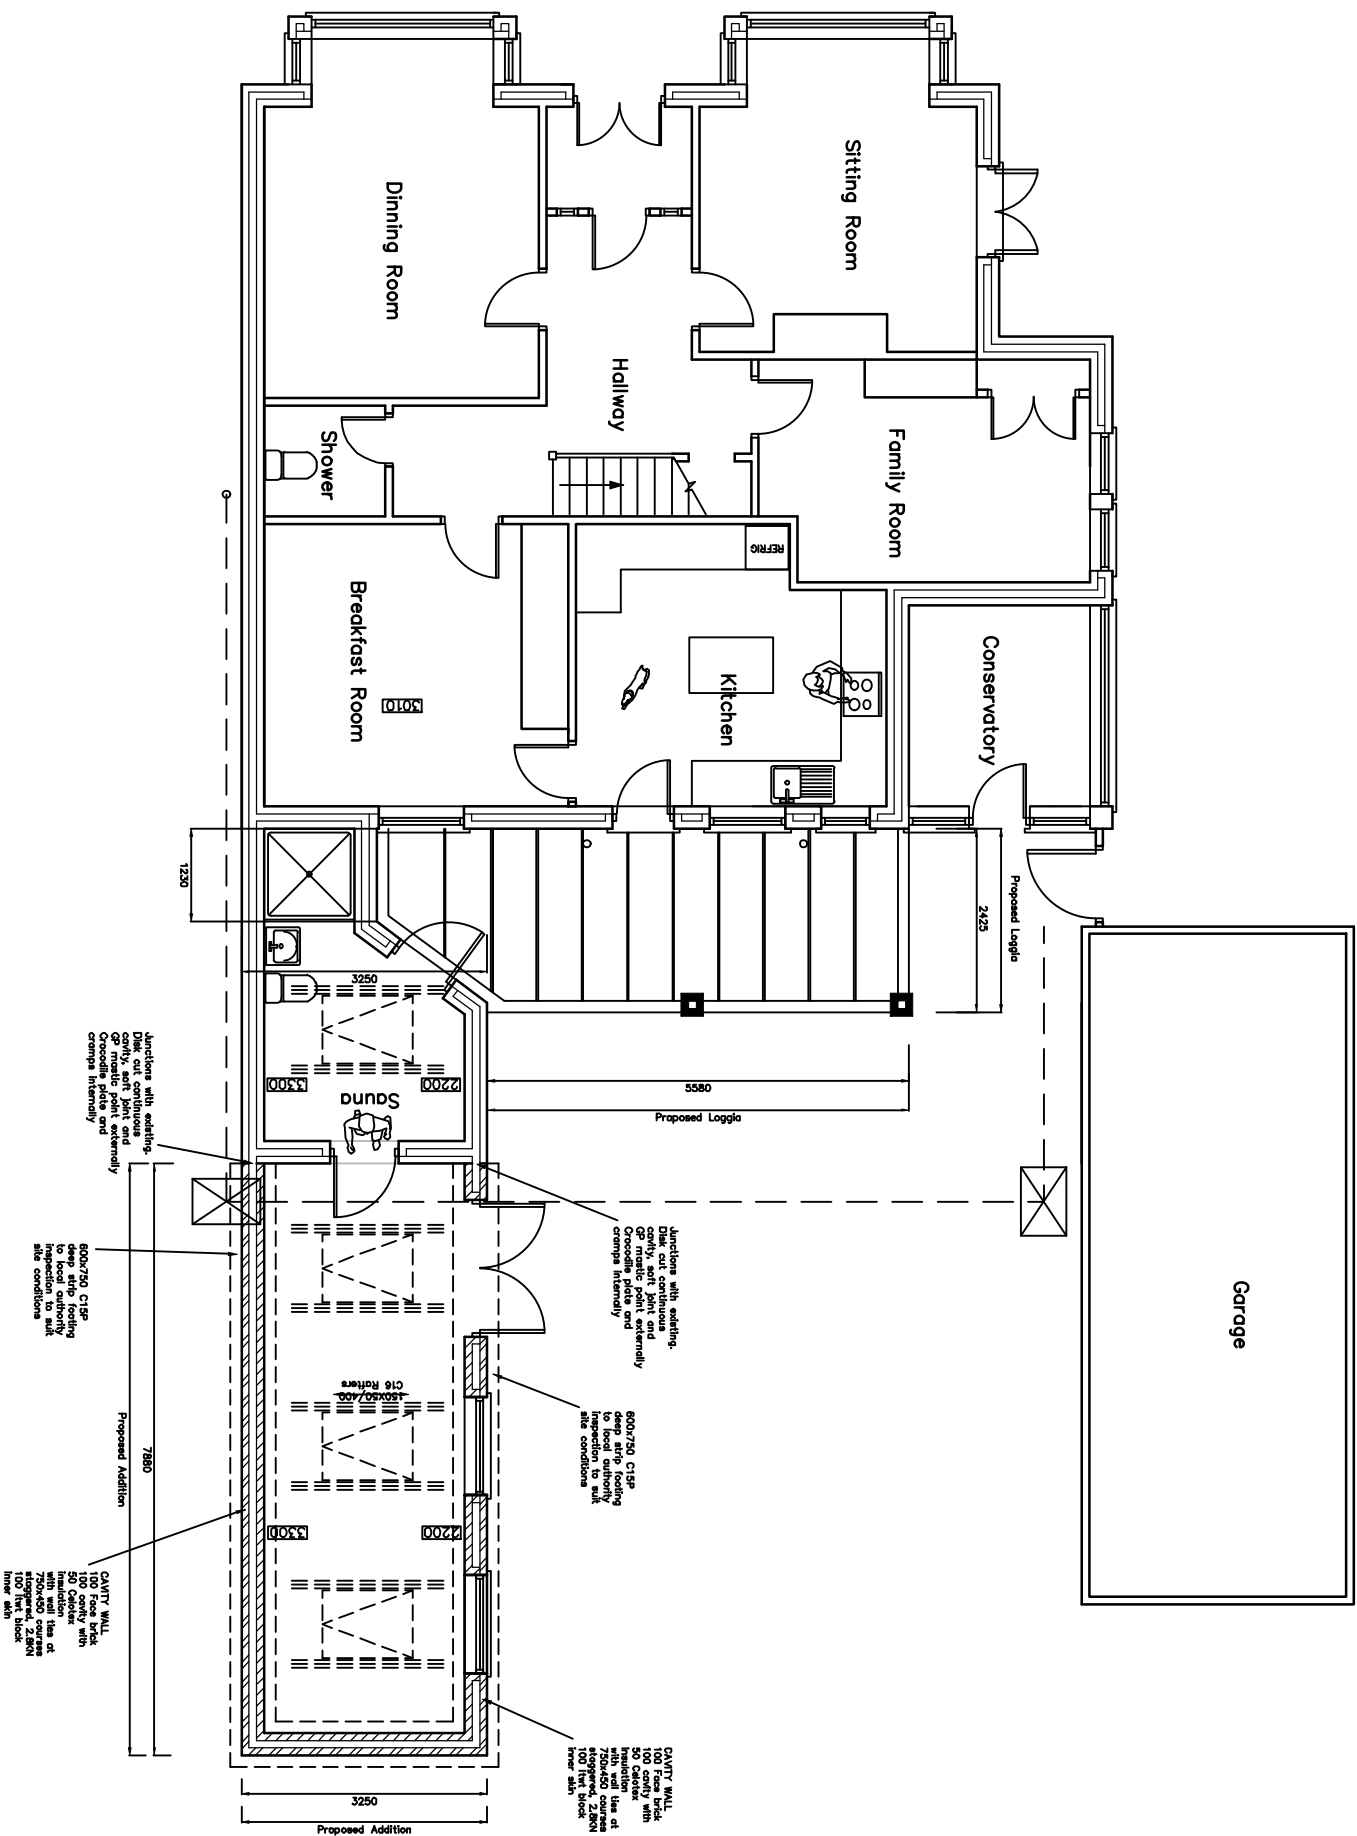


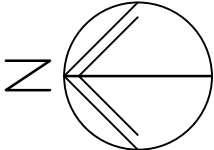

Southleigh Road,
Havant,
Hampshire
PO9 2QQ

PROPOSAL GROUND FLOOR PLAN

Revisions
A.
B.
C.

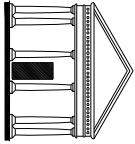

Martin Critchley
CHARTERED ARCHITECT
The Old Brewery,
15E South Street, Havant,
Hampshire, PO9 1BU
023 92 474 919
critchleyarchitect@hotmail.com

Scale A3 = 1:100
Date 04/07/17
Drawn JGF/ELR

1651-4130

metres

10

20

30