




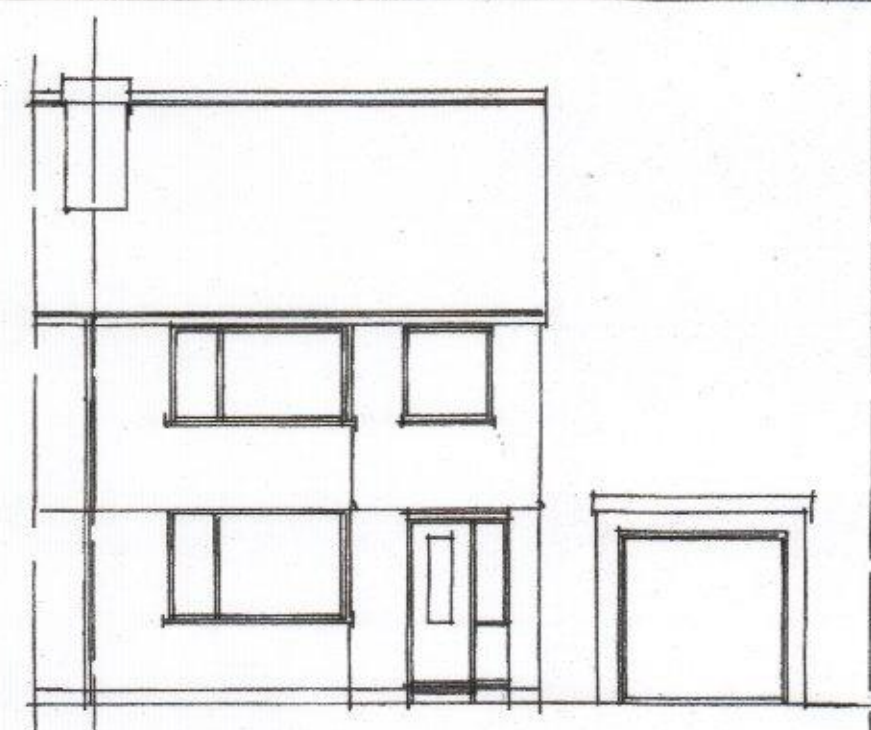


existing front

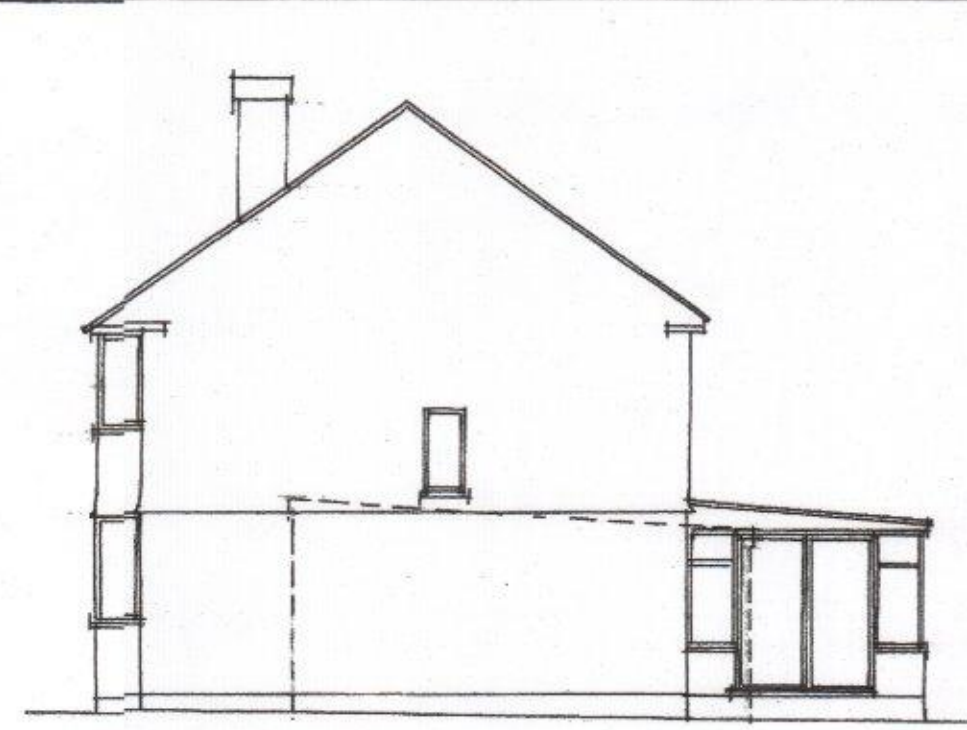


existing side

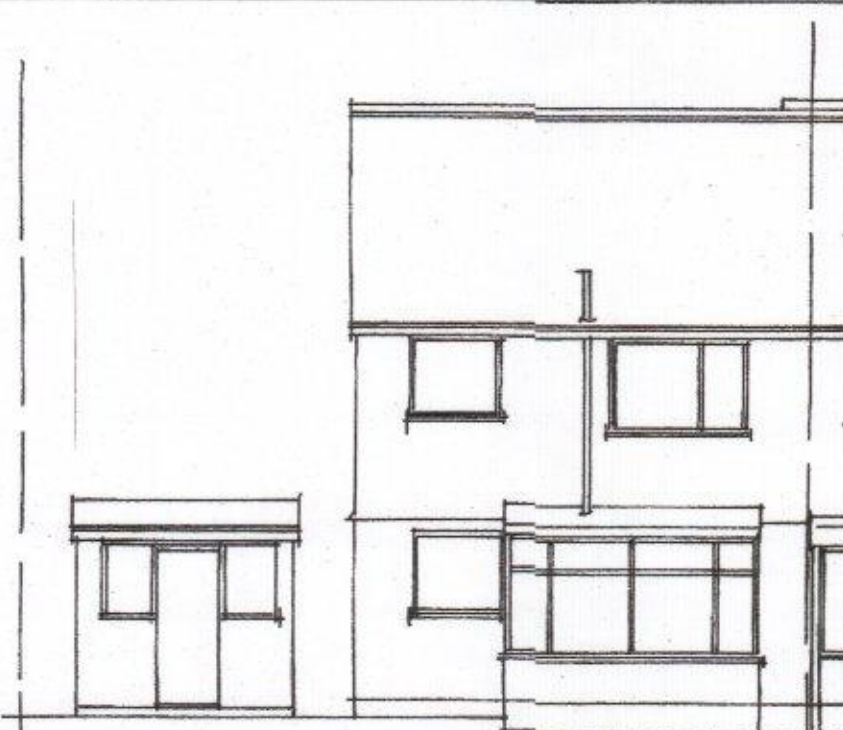


existing rear

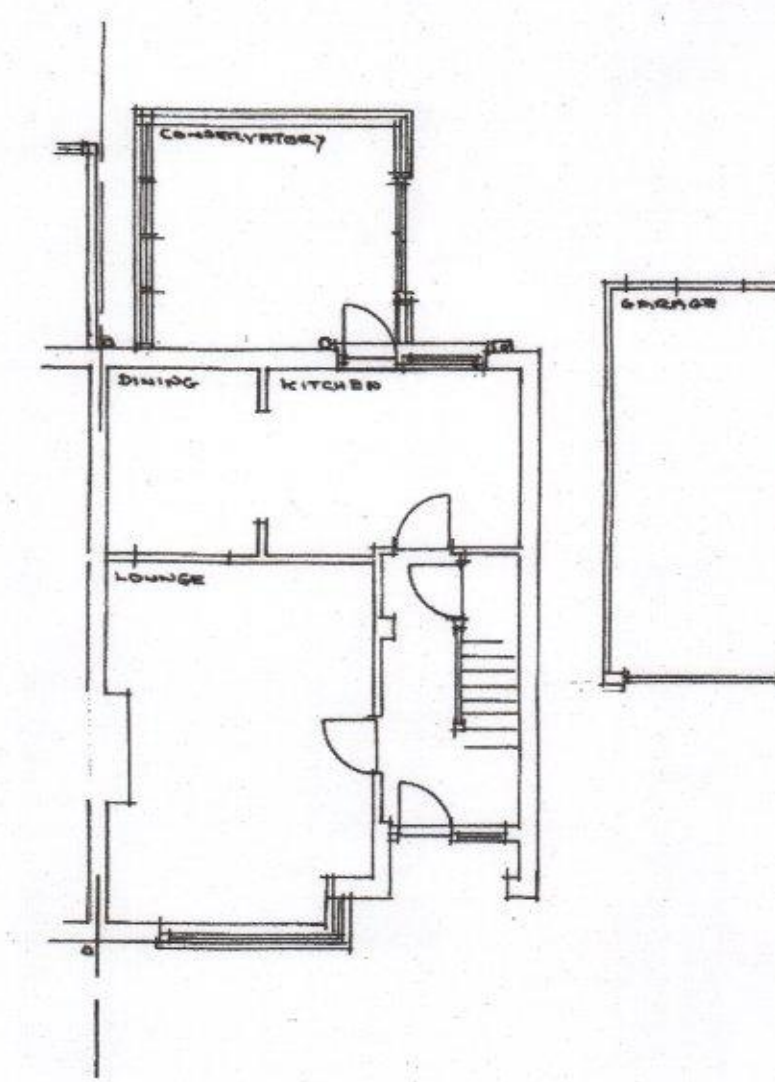


existing ground floor

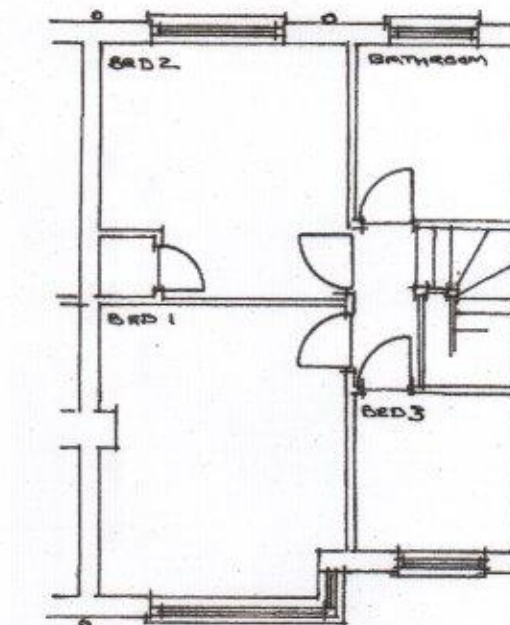


existing first floor

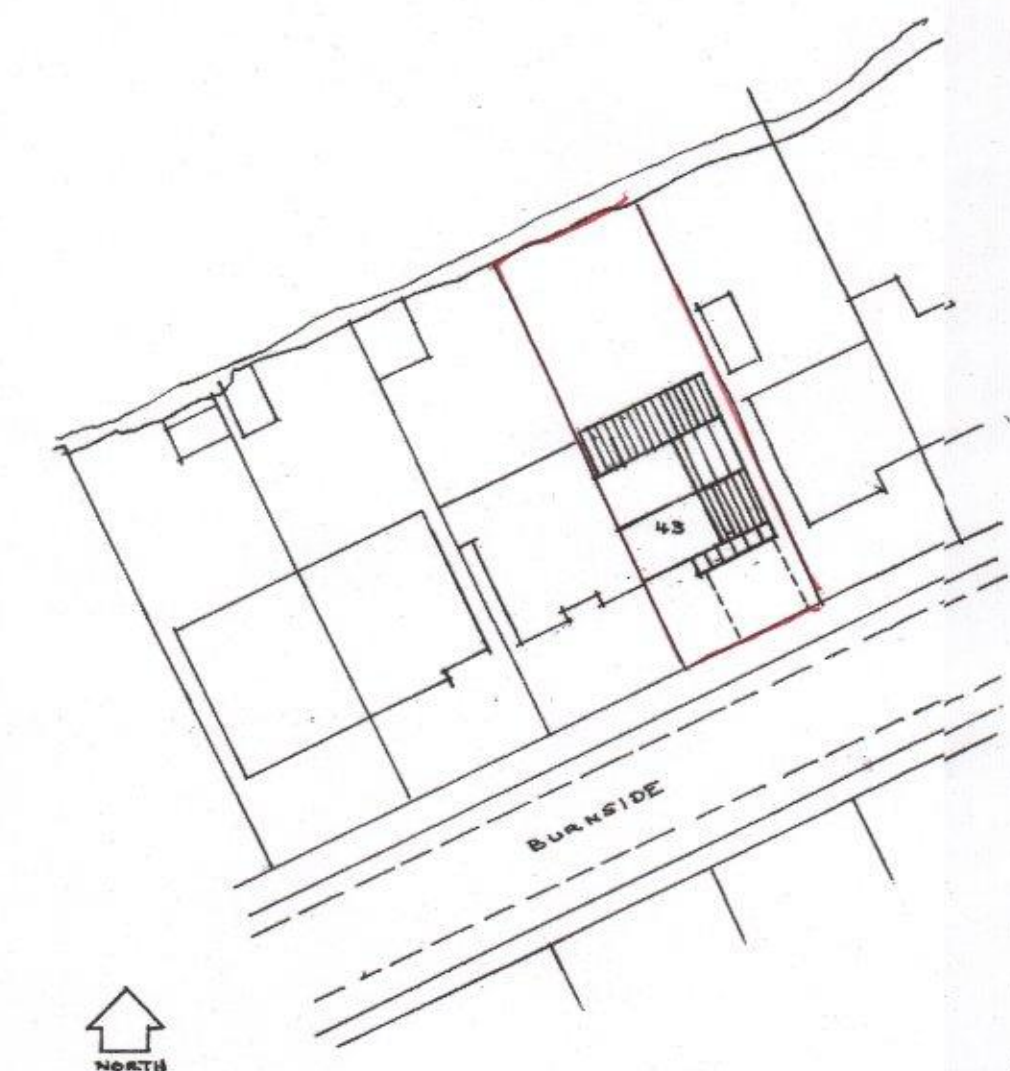

site plan

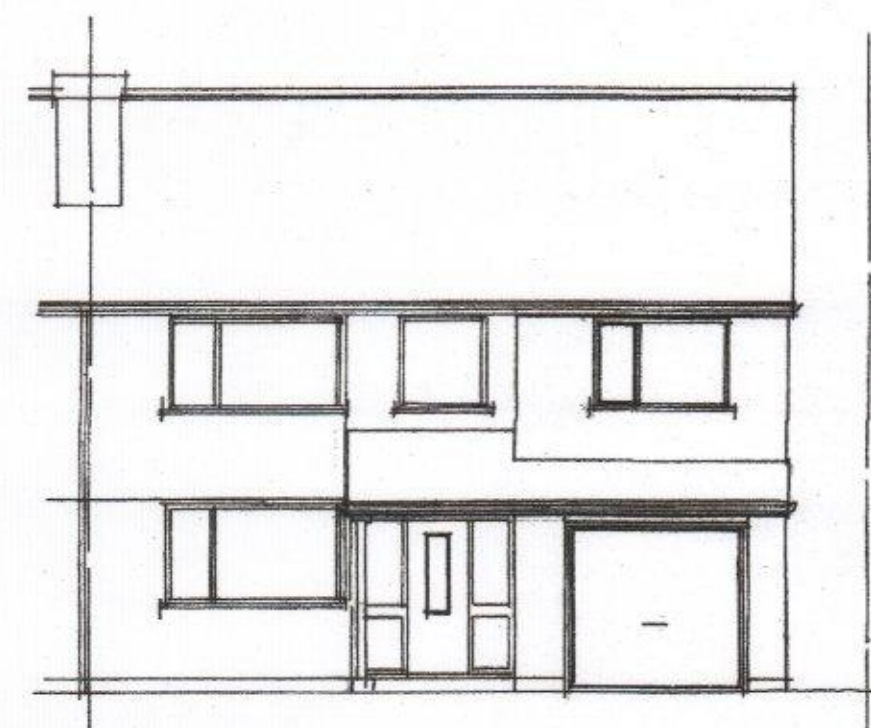


proposed front

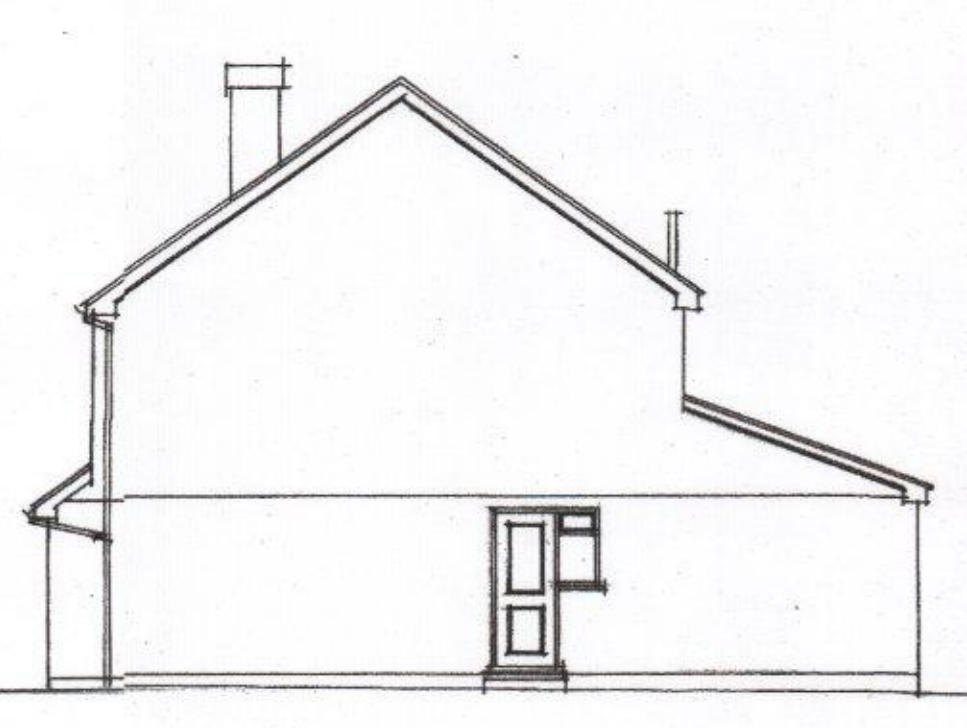


proposed side




proposed rear

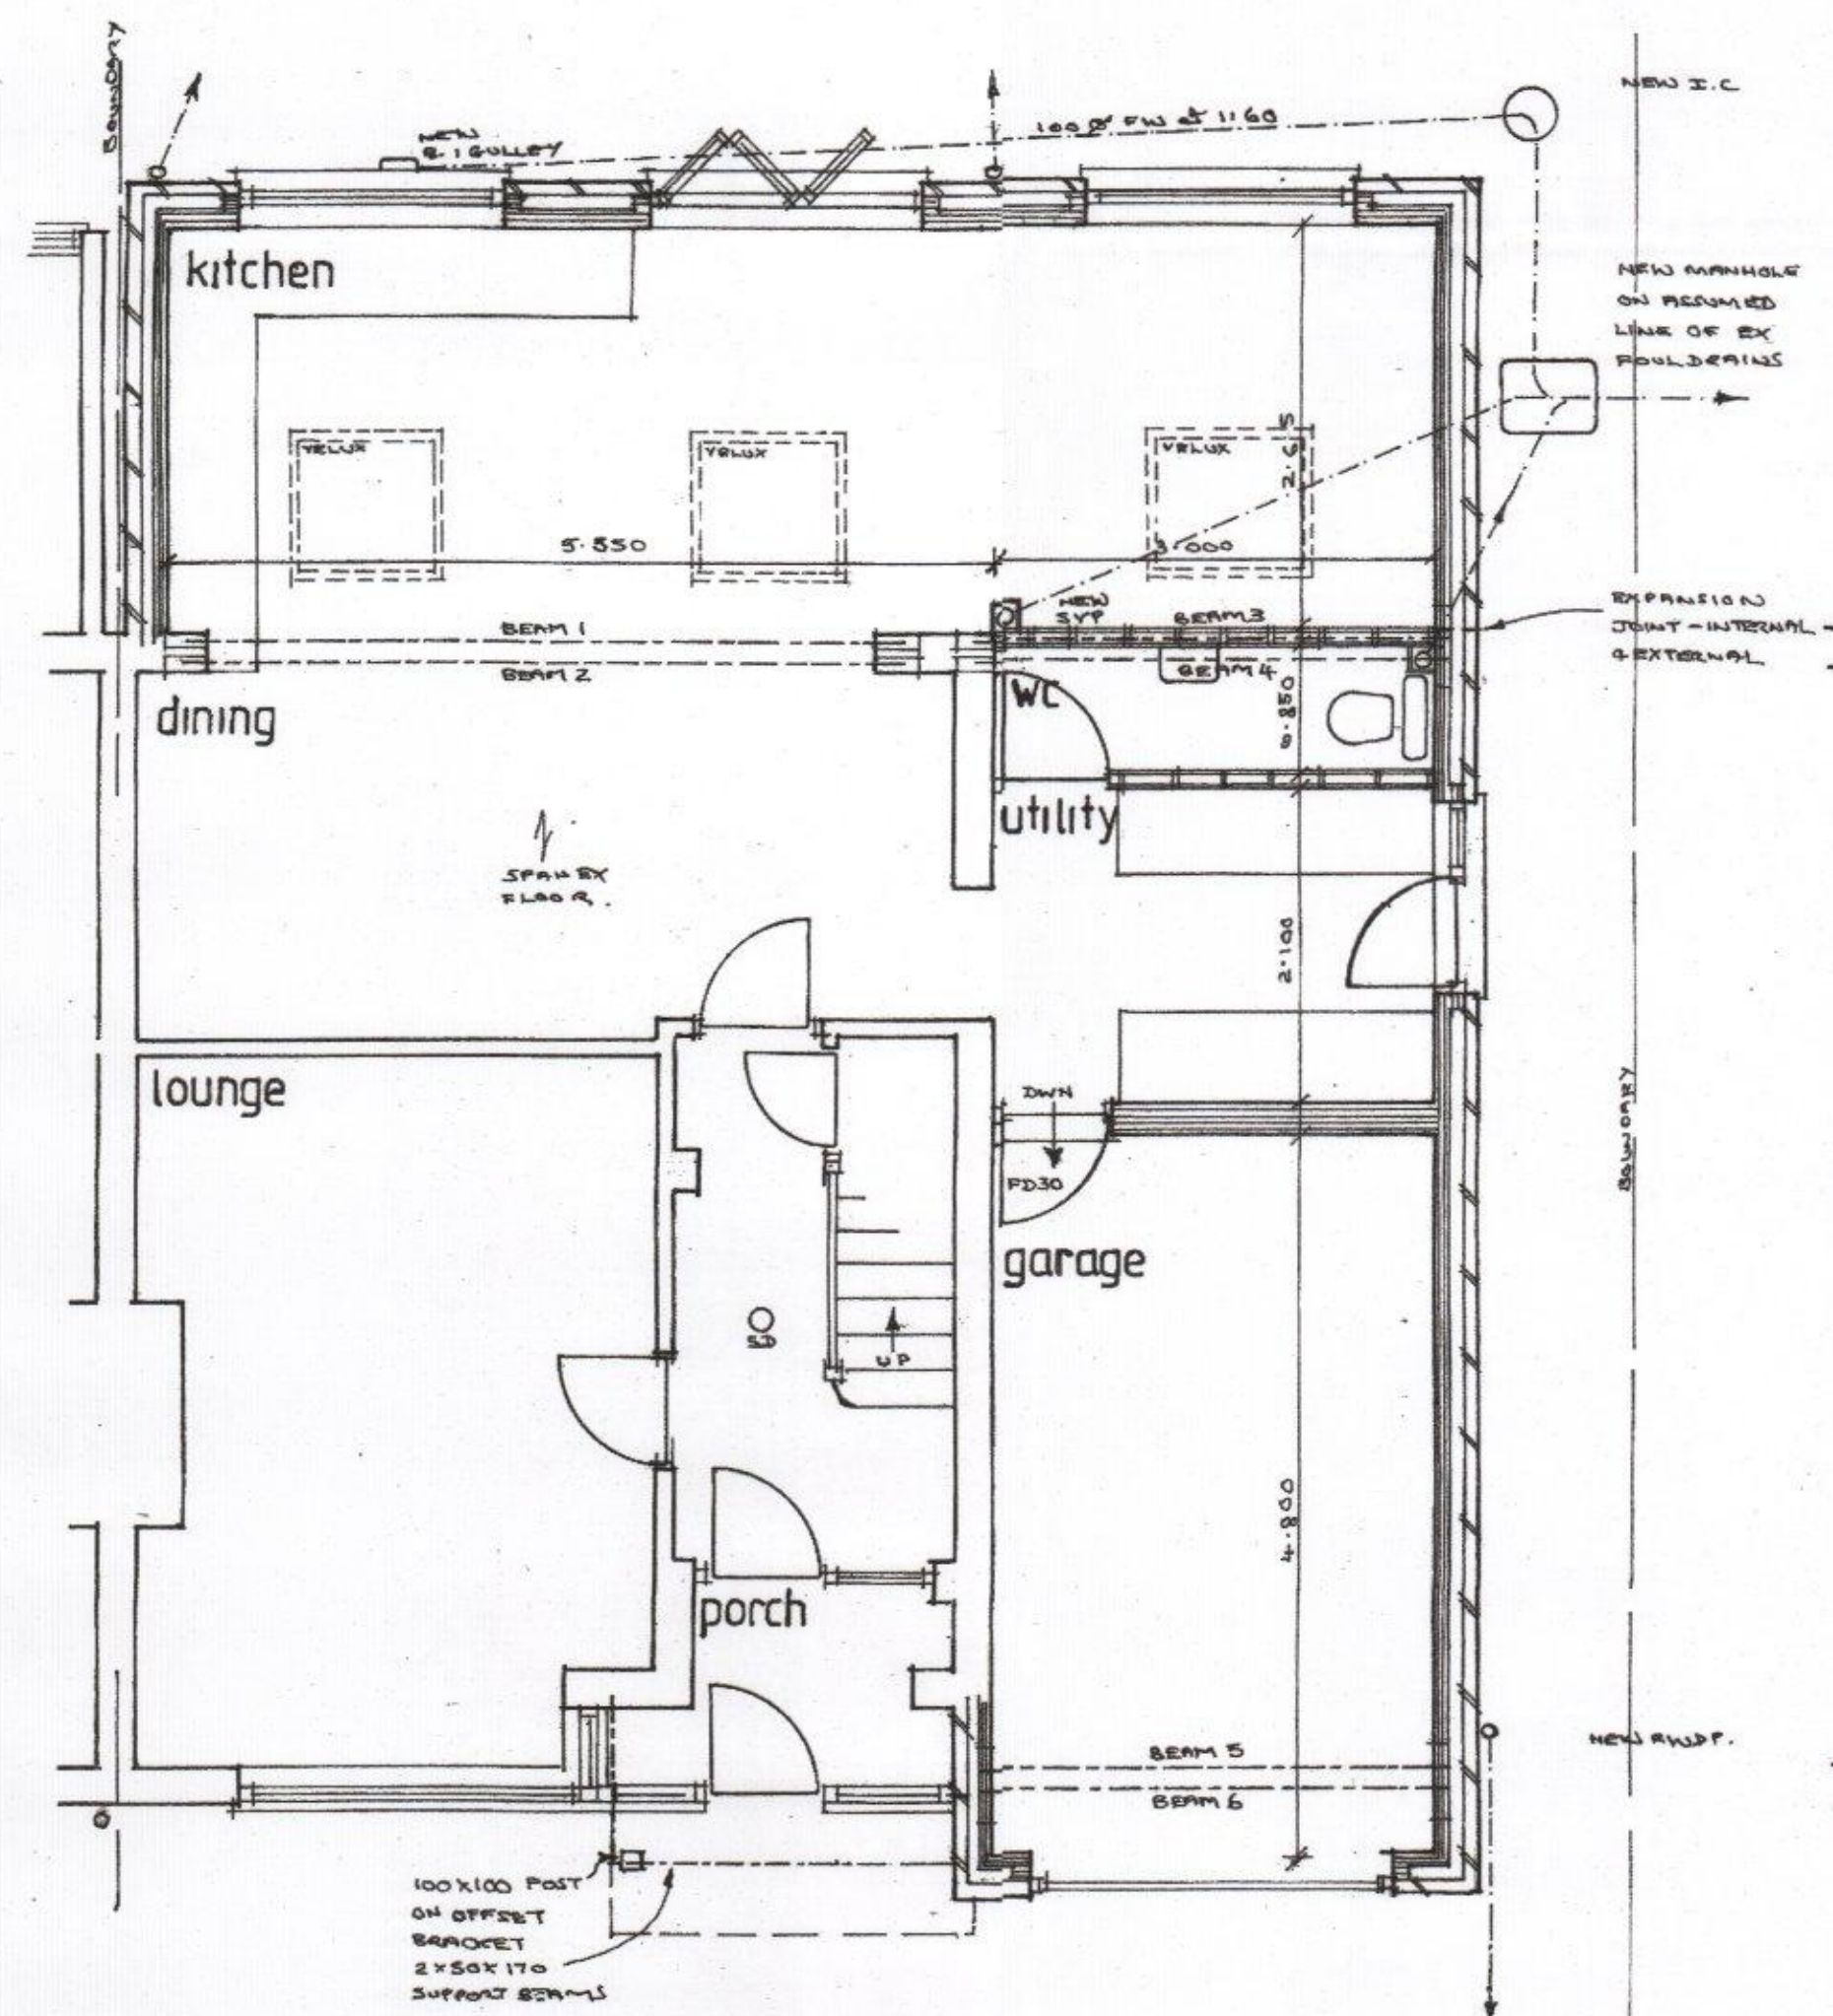

proposed ground floor

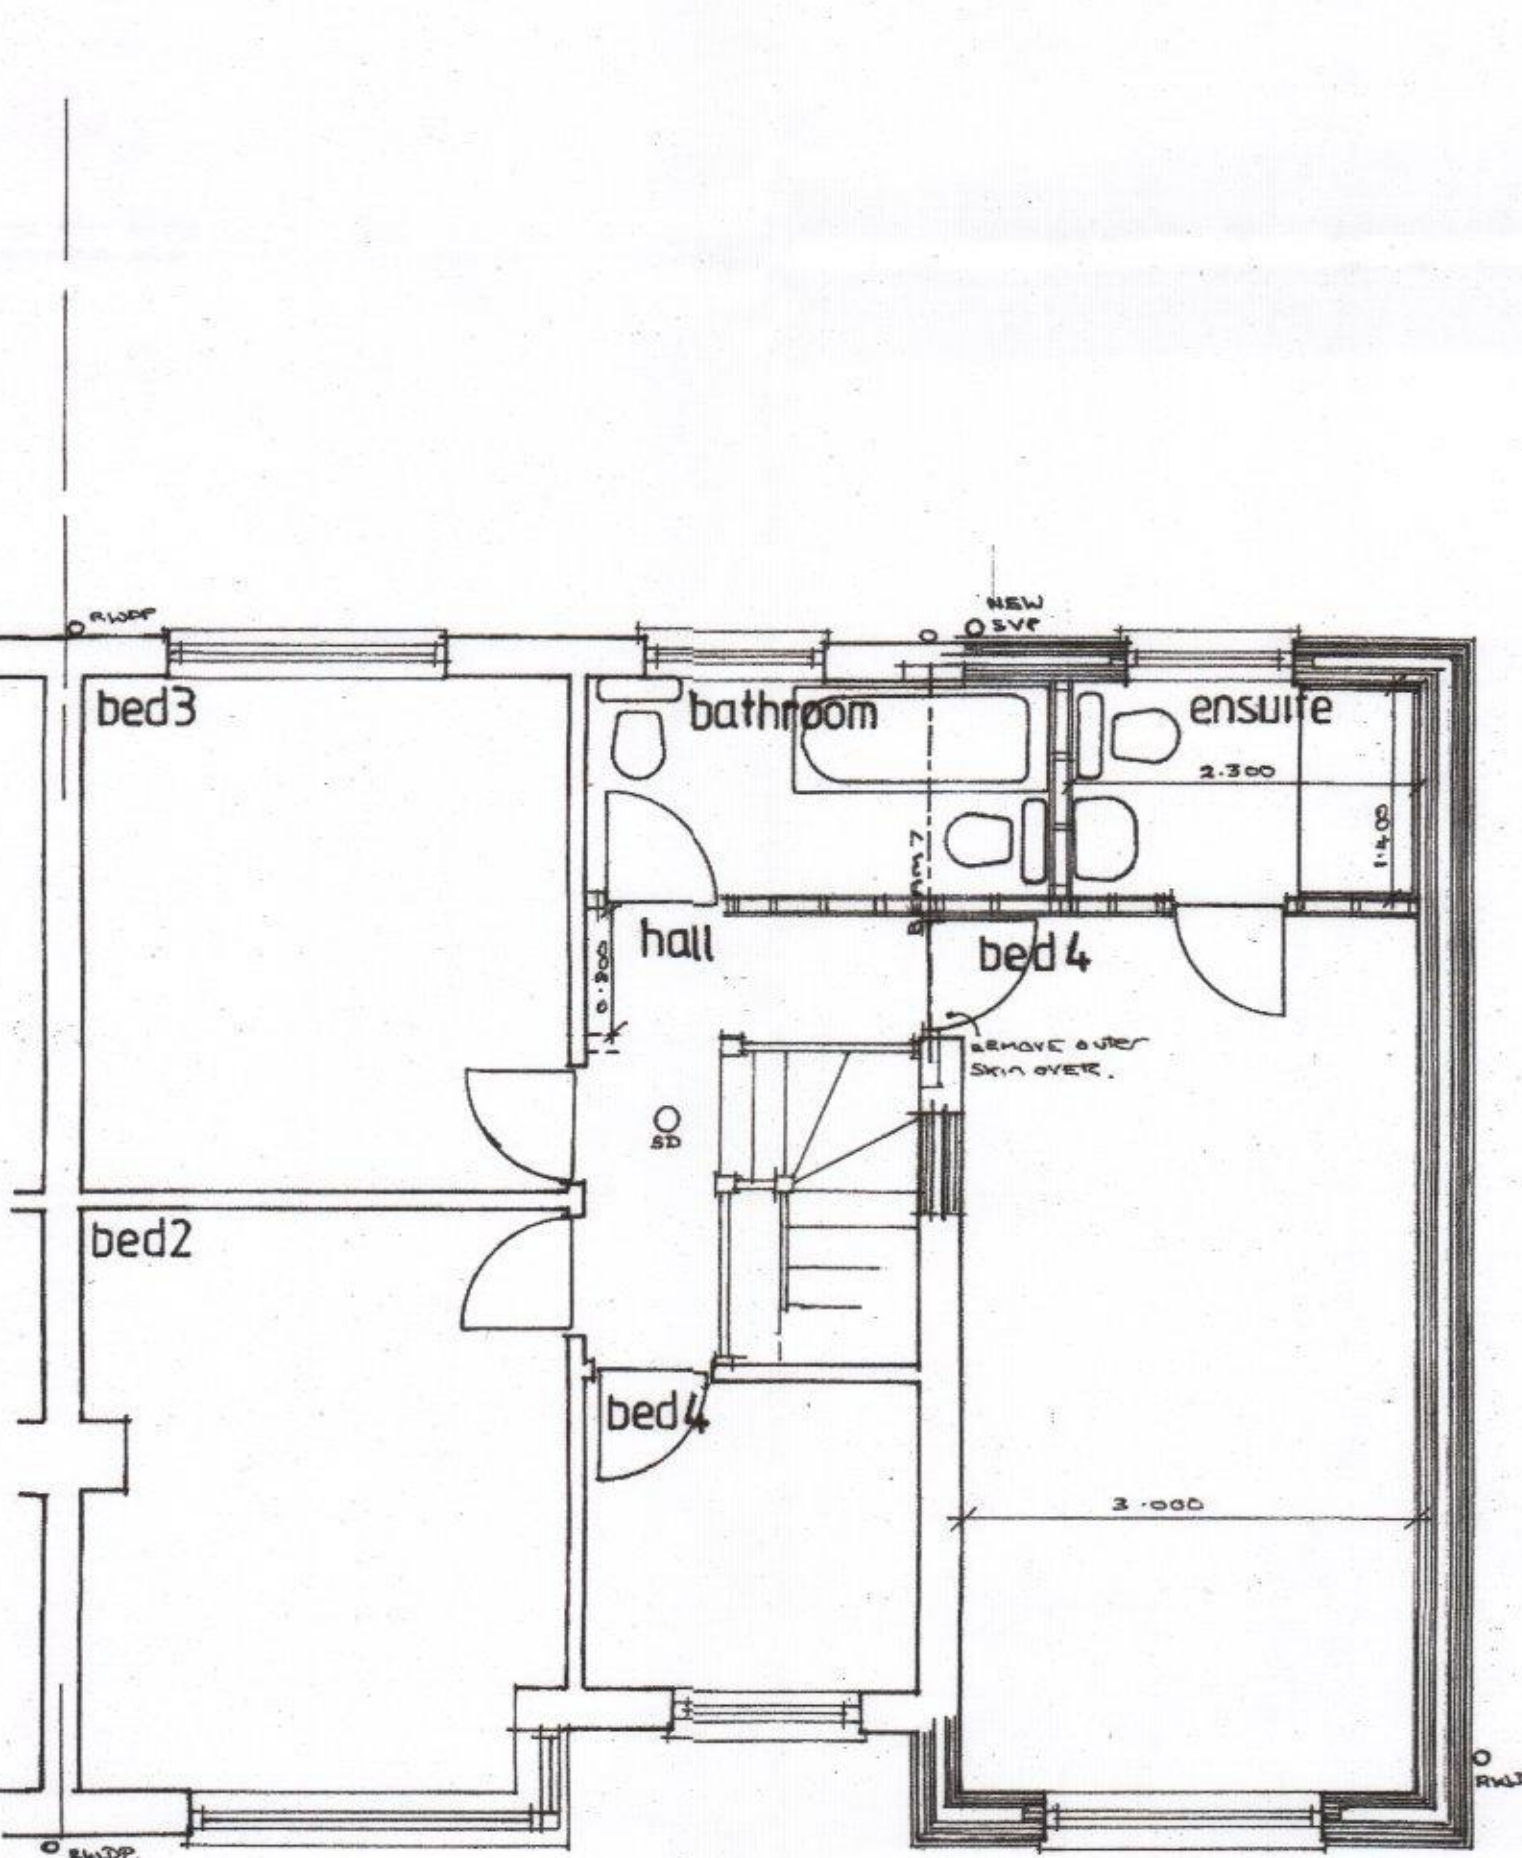

proposed first floor

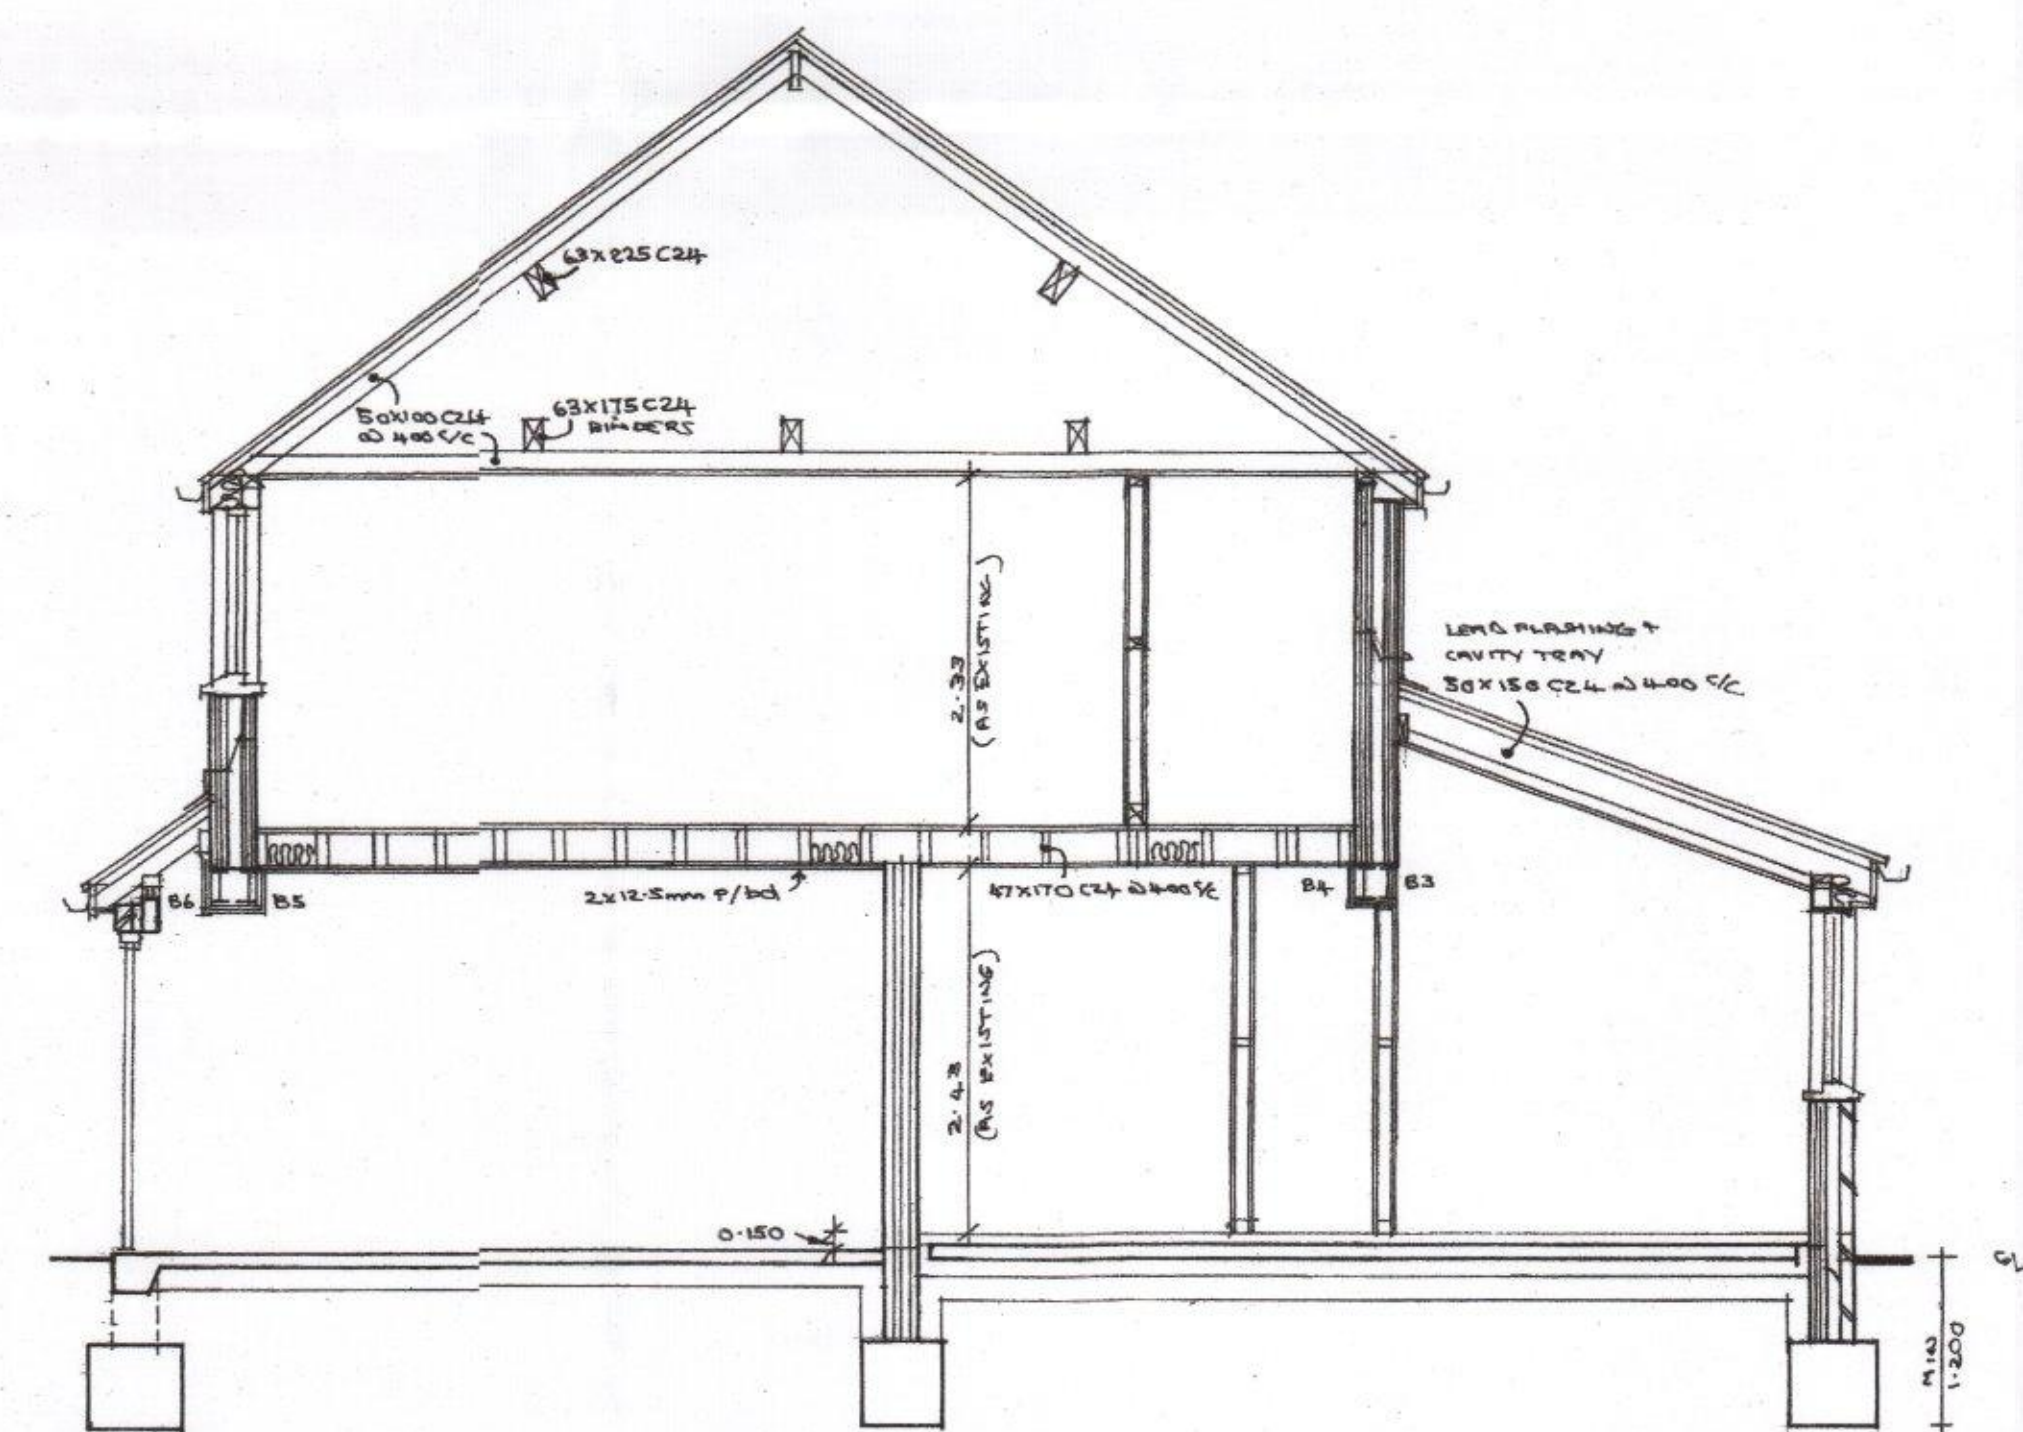

section a-a

two storey side and single
storey rear extensions
at 43 burnside
waterlooville

HAVANT BOROUGH
COUNCIL

23 MAR 2017

for mr mrs cork

RECEIVED

scales 1:50 1:100 1:500 date MARCH 17 dwg JCD