
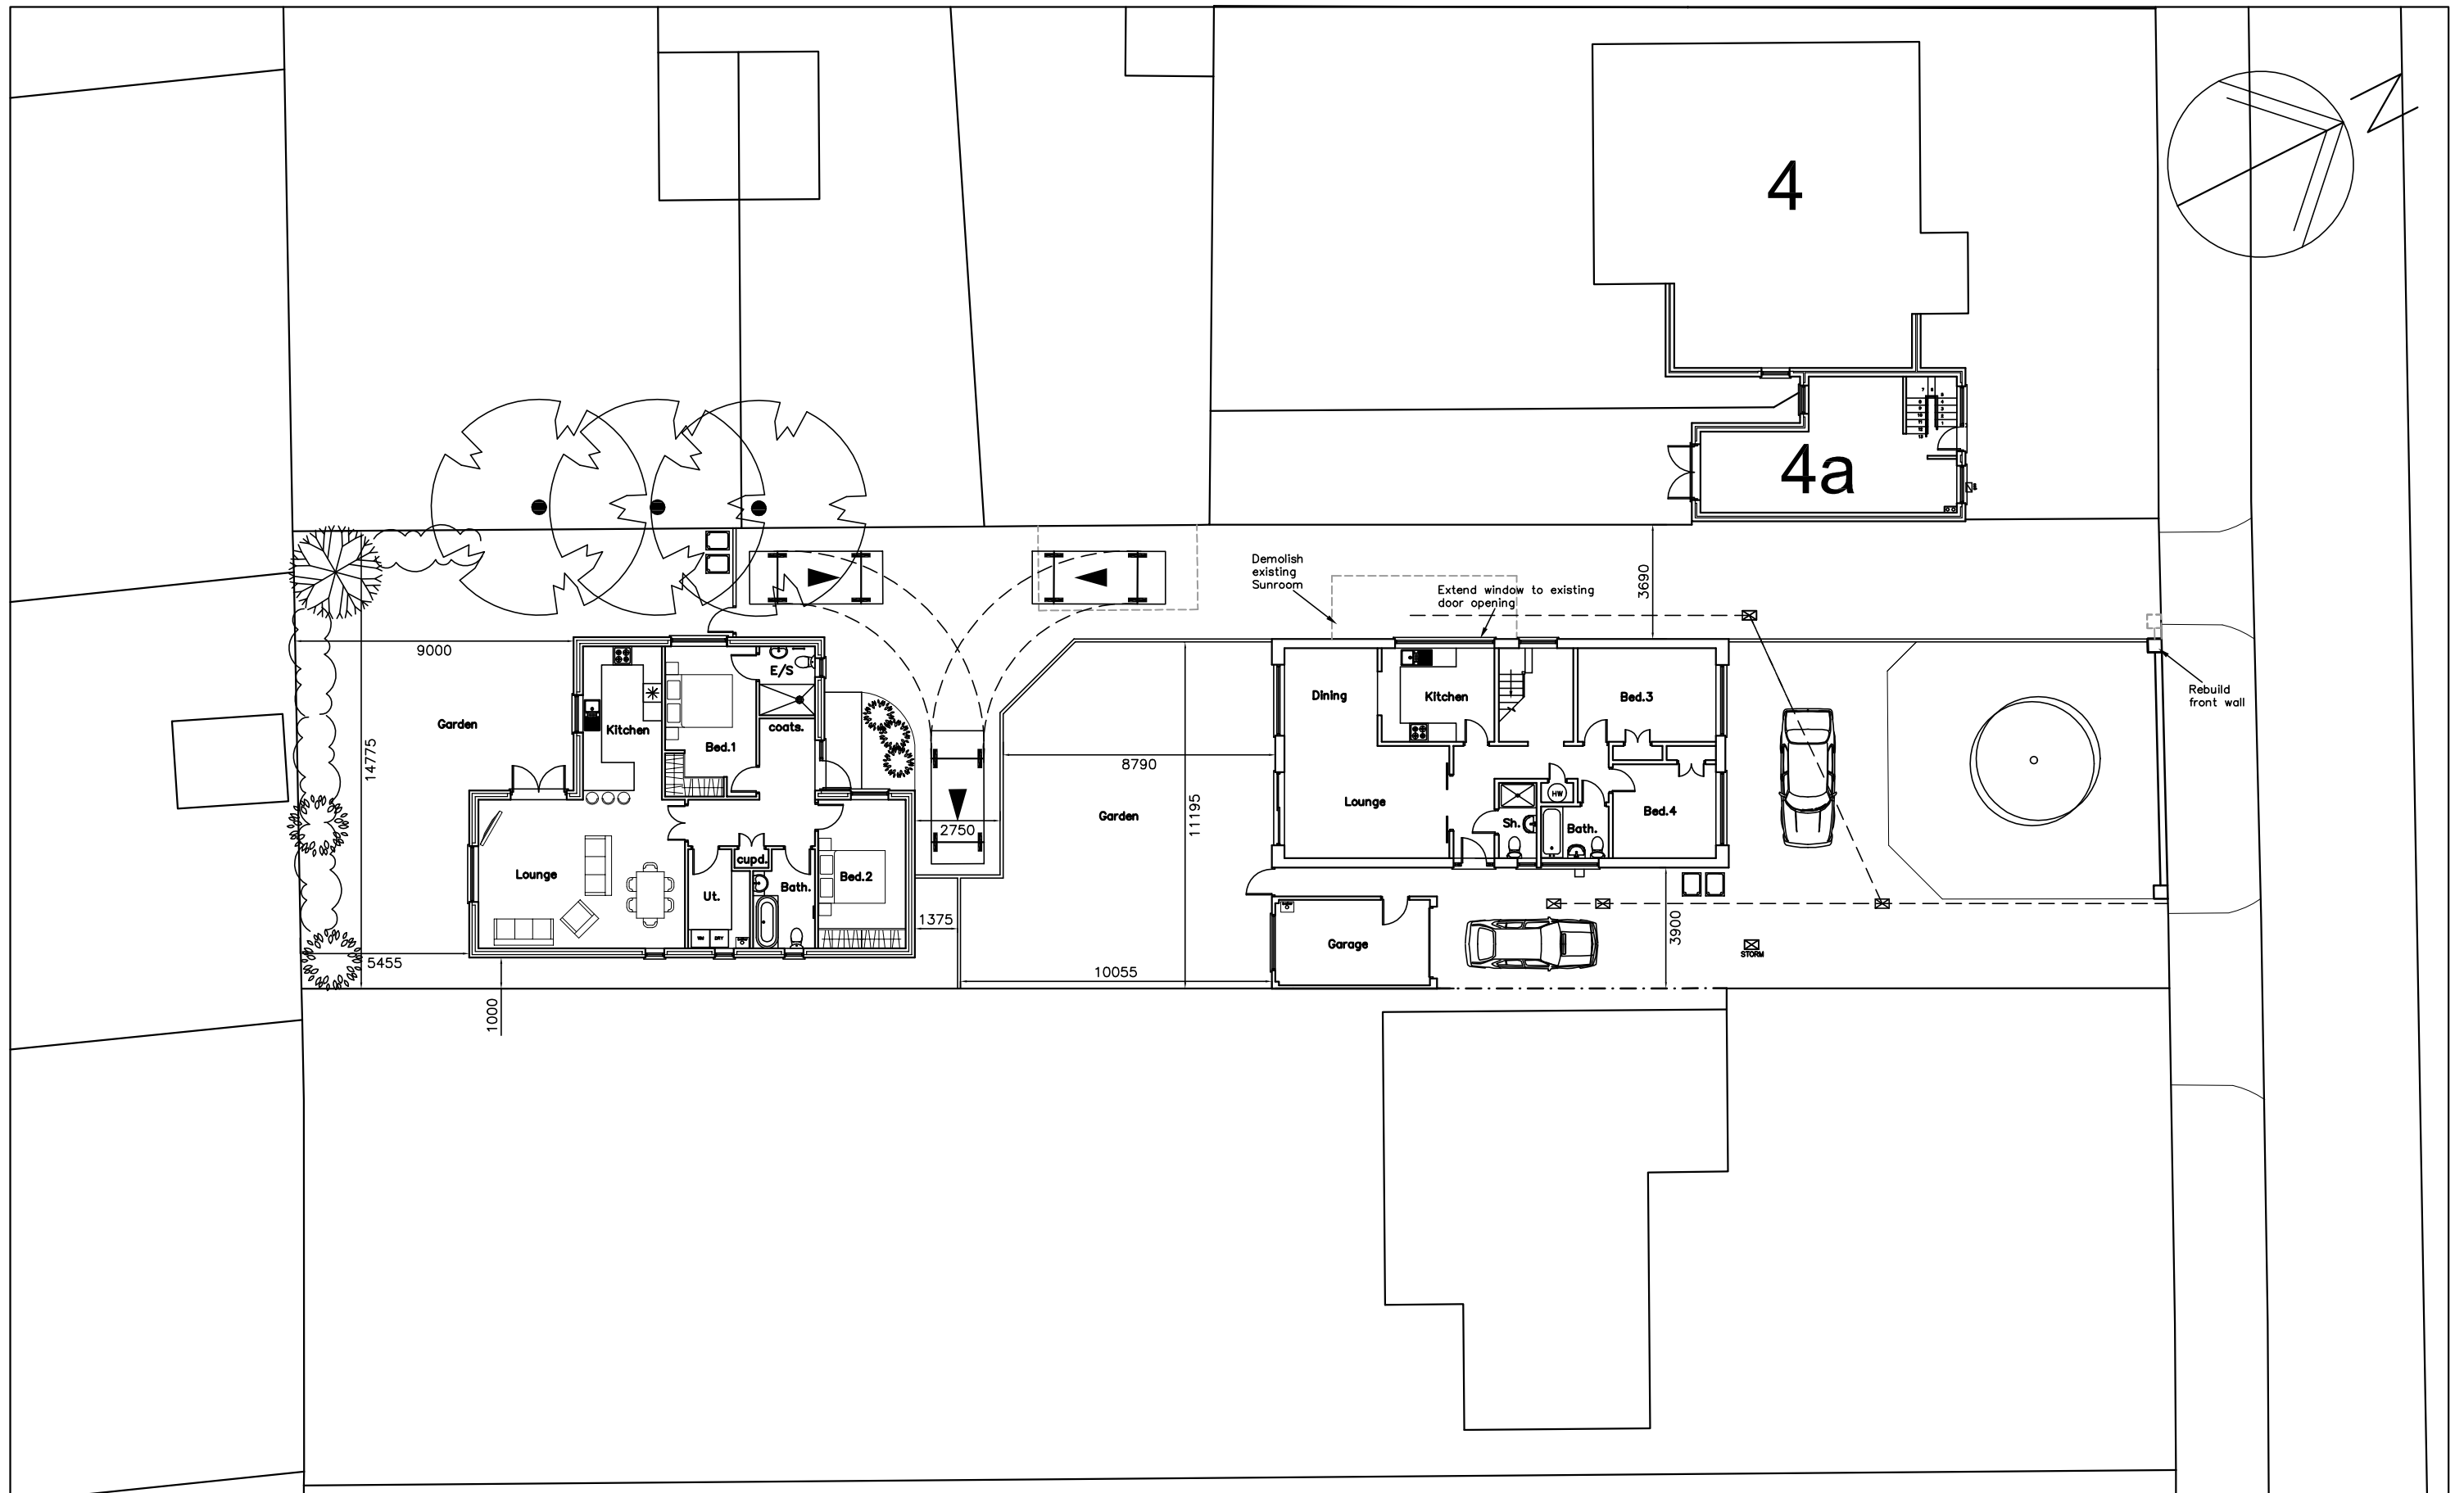


Land Rear of
8 West Haye Road,
Hayling Island,
P011 9RN

PROPOSED SITE PLAN

Revisions
A. Client revisions. 31/03/17
B. Turn space added. 19/04/17
C.

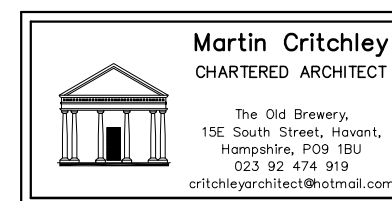

Scale A3=1:200 A1=1:100
Date 15/03/17
Drawn JHL

17021-103^B

