


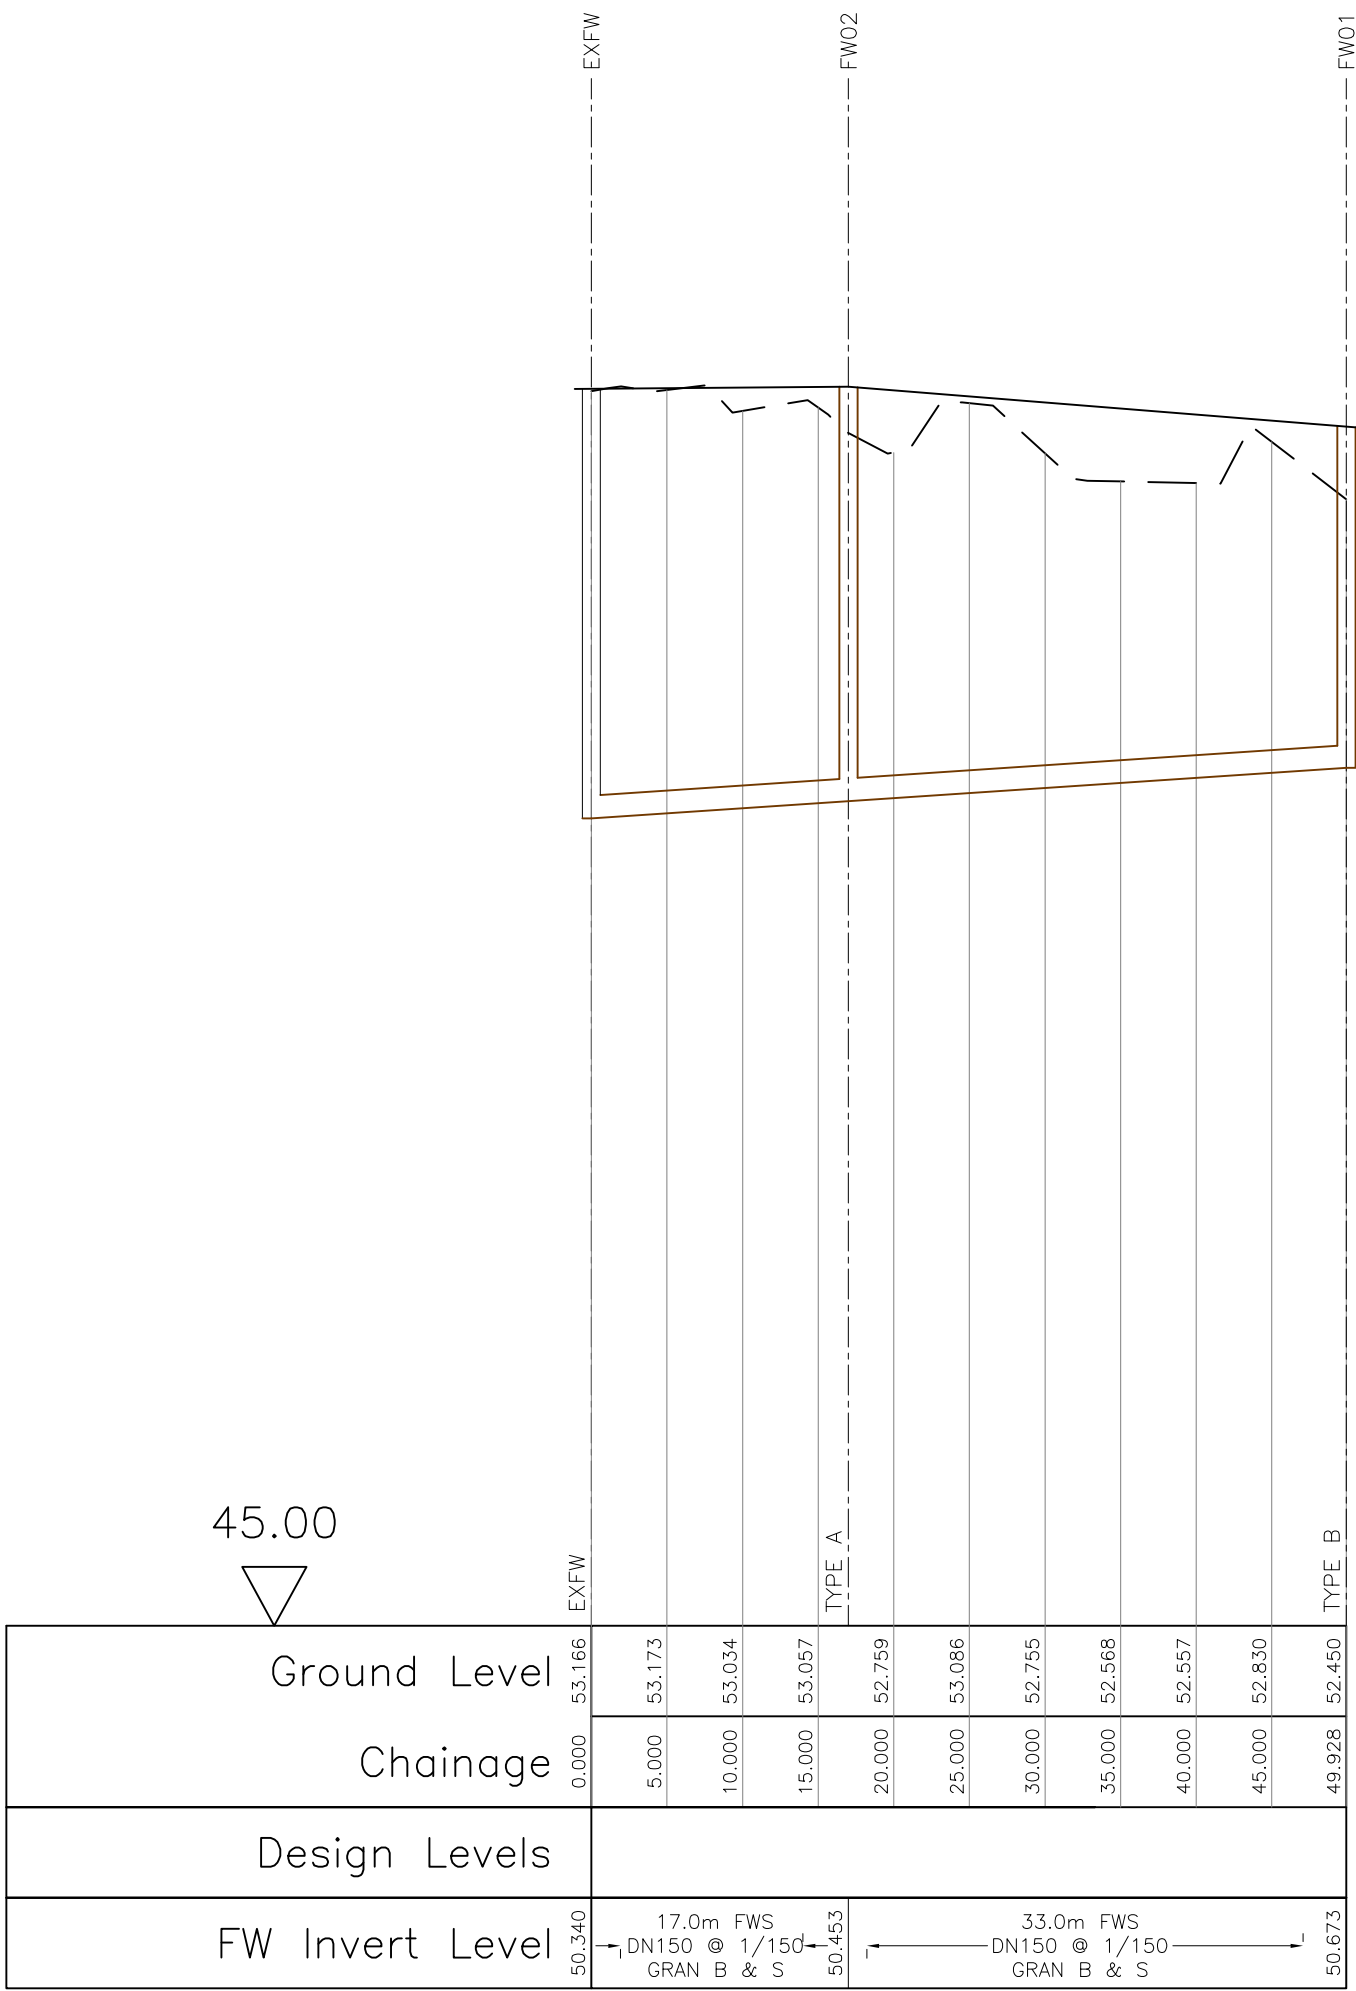

Foul Sewer
Horiz. 1:500 Vert. 1:50

PRELIMINARY

REV. No.	DATE	DESCRIPTION	INITIALS
Client		PERSIMMON HOMES (South Coast) LTD MJA CONSULTING CIVIL AND STRUCTURAL ENGINEERS Monarch House, Barton Lane, Abingdon, Oxon, OX14 3NB Tel: 01235 555173 Fax: 01235 523226	
Project		Purbrook Park School Waterlooville	
Title		Longitudinal Section Foul Sewer	Rev
Scale		1:250 @ A1	Date
Checked		AMc	Oct '16
Drawing No.		5444:11	Rev