




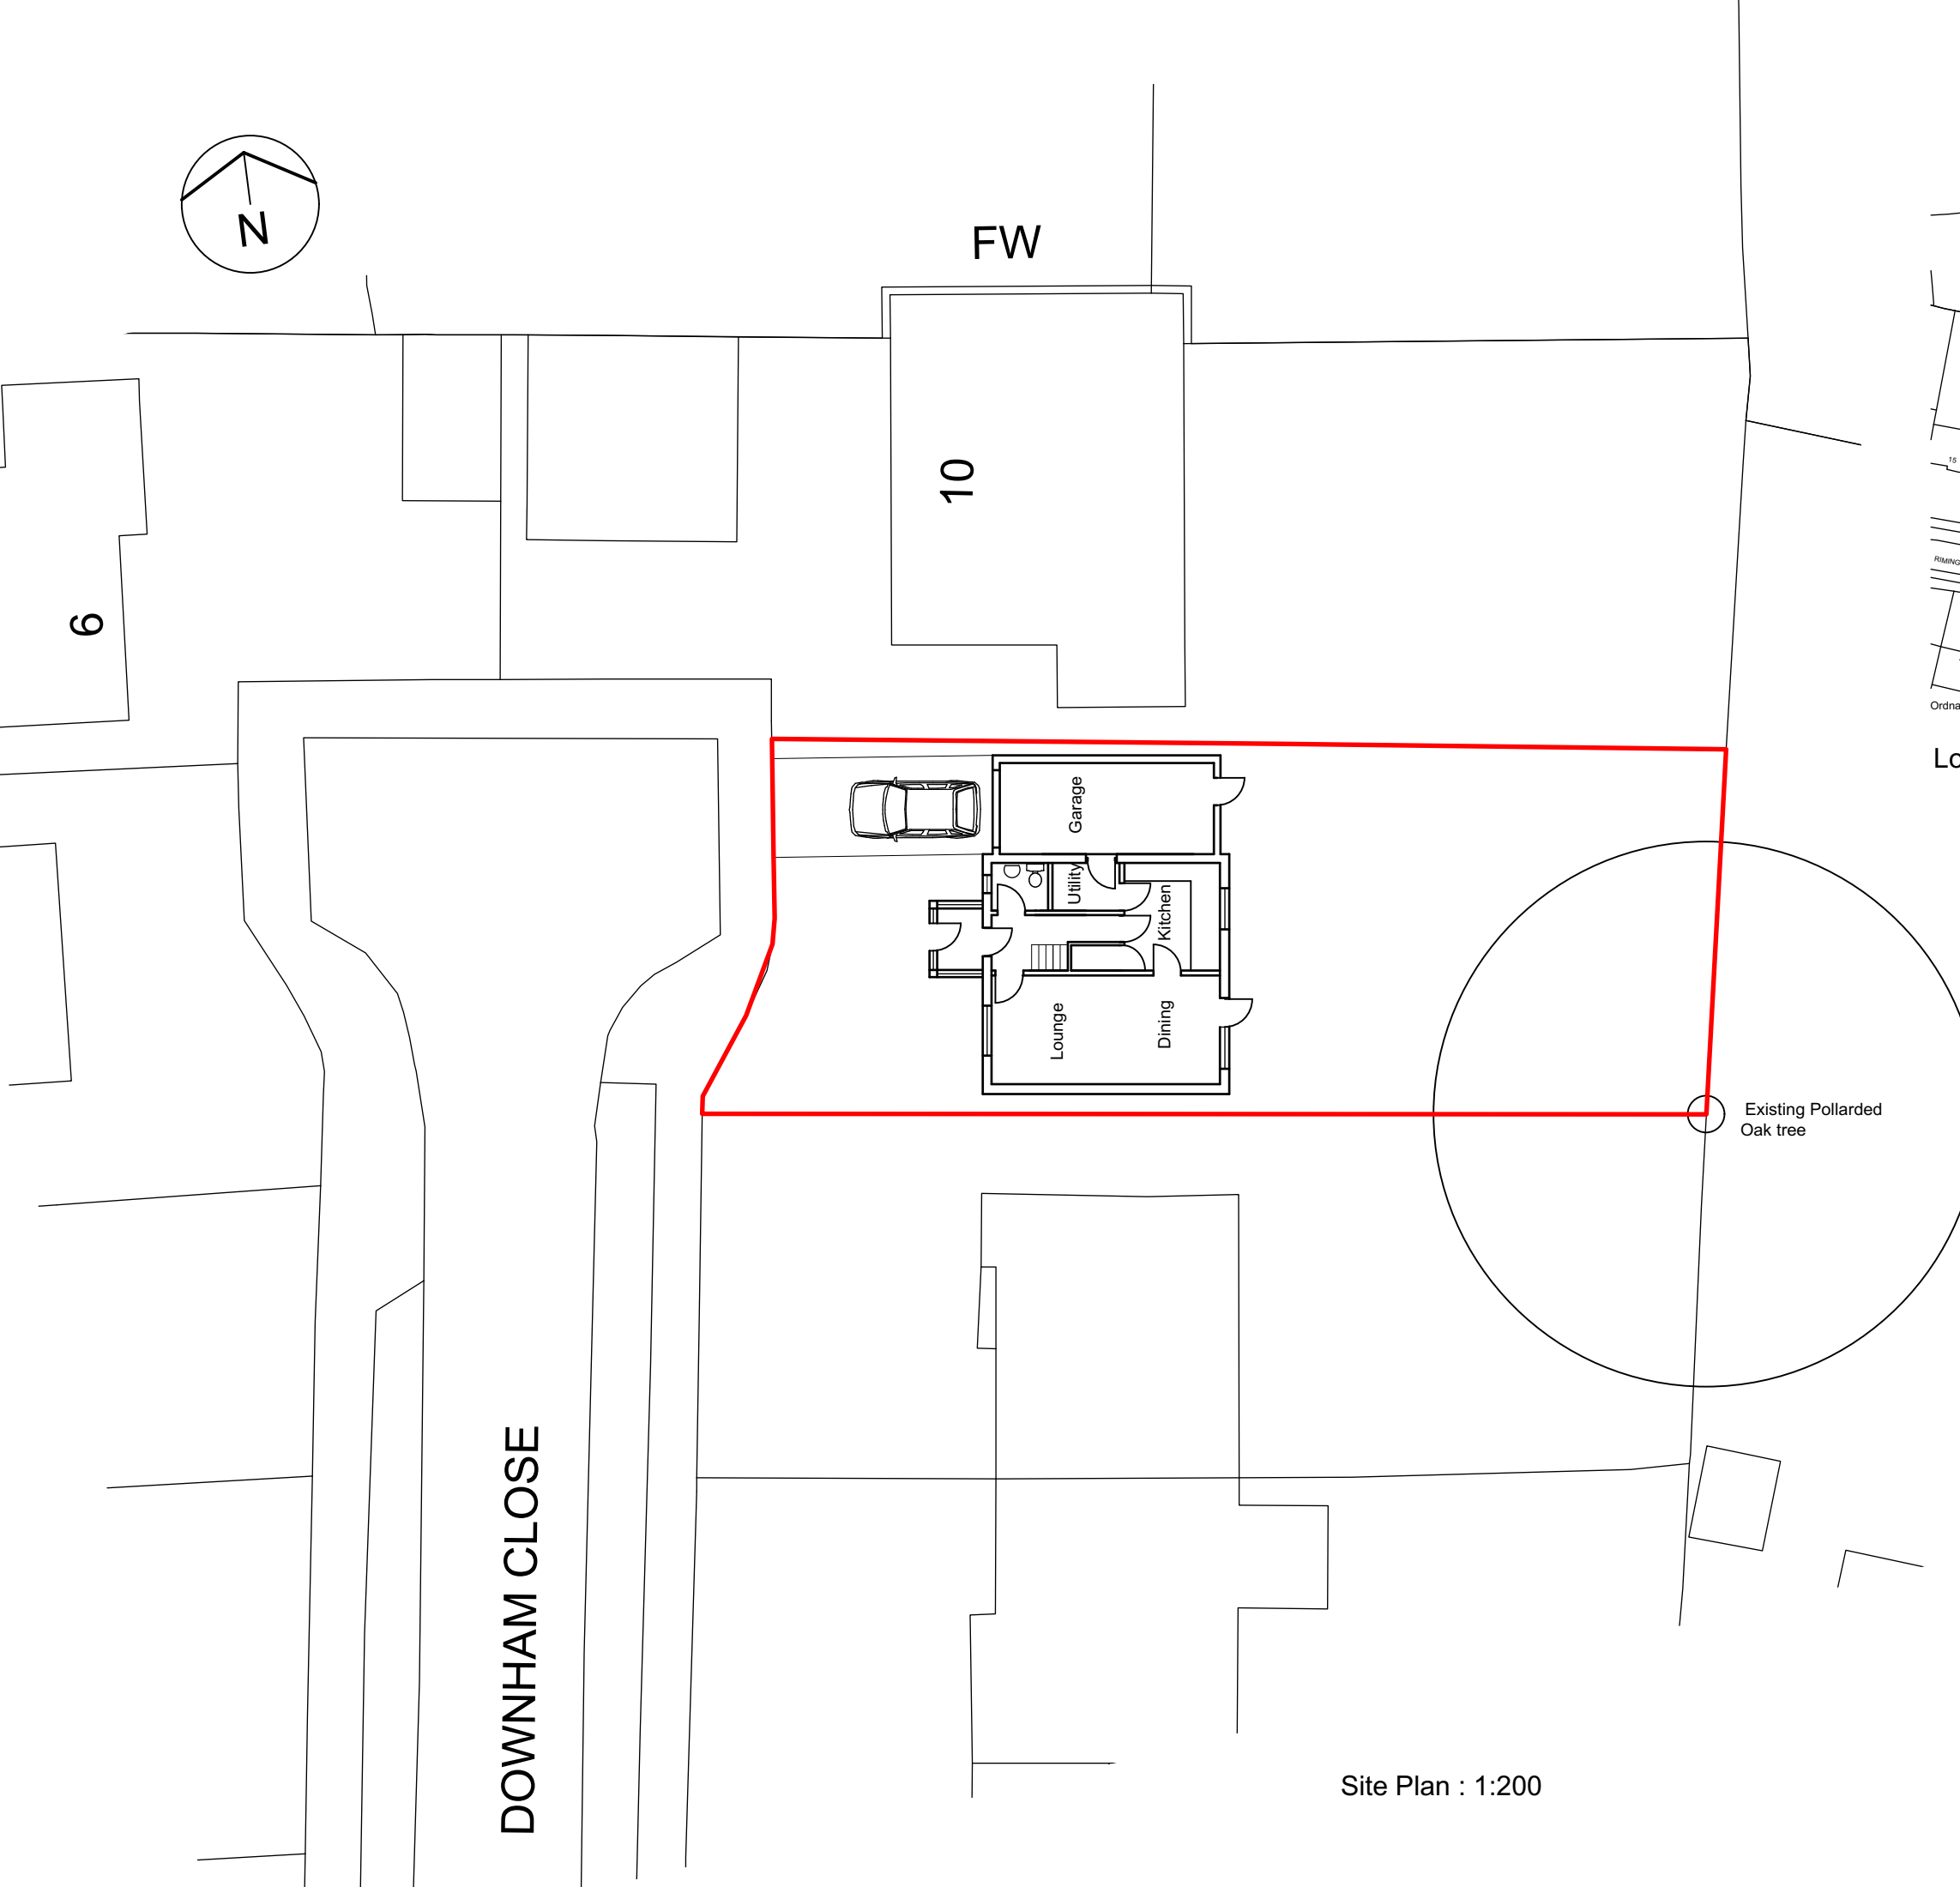

Site Plan : 1:200

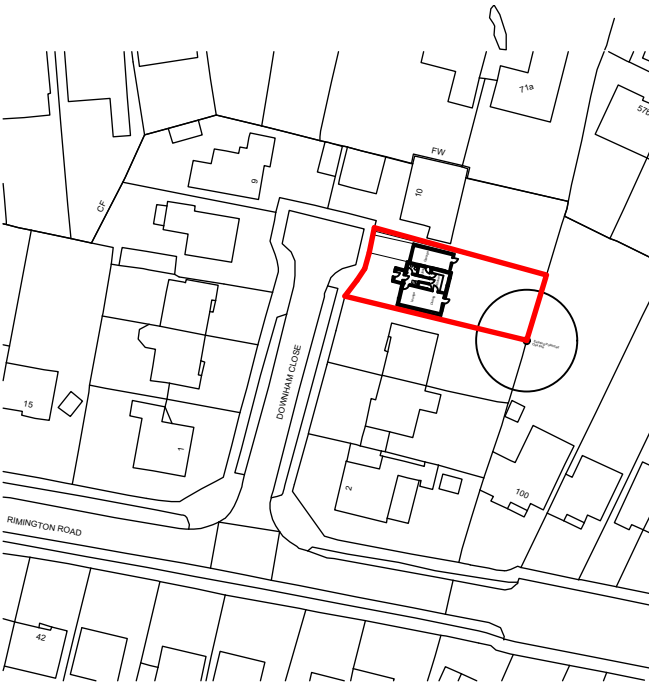

Location Plan : 1:1250

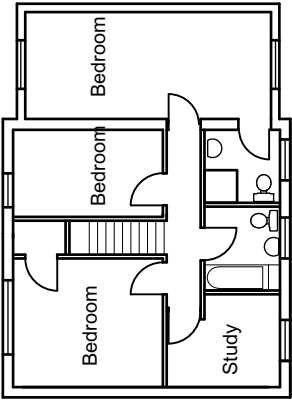

First Floor Plan



Ground Floor Area : 71.5m2

First Floor Area : 71.5 m2