


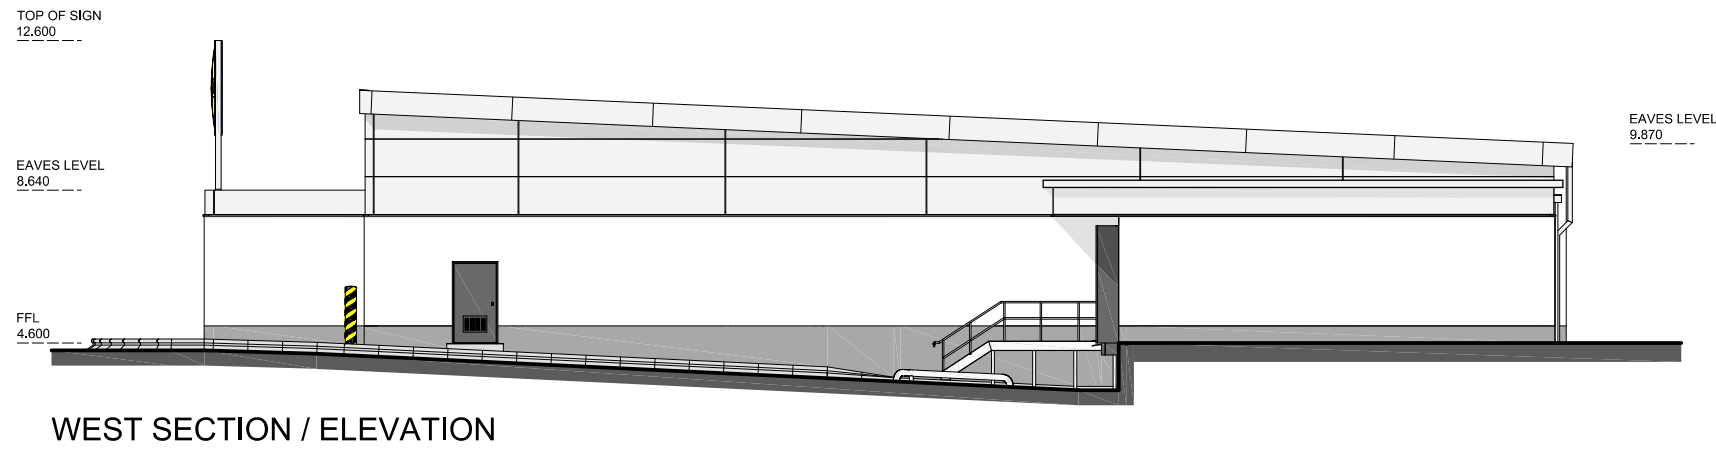
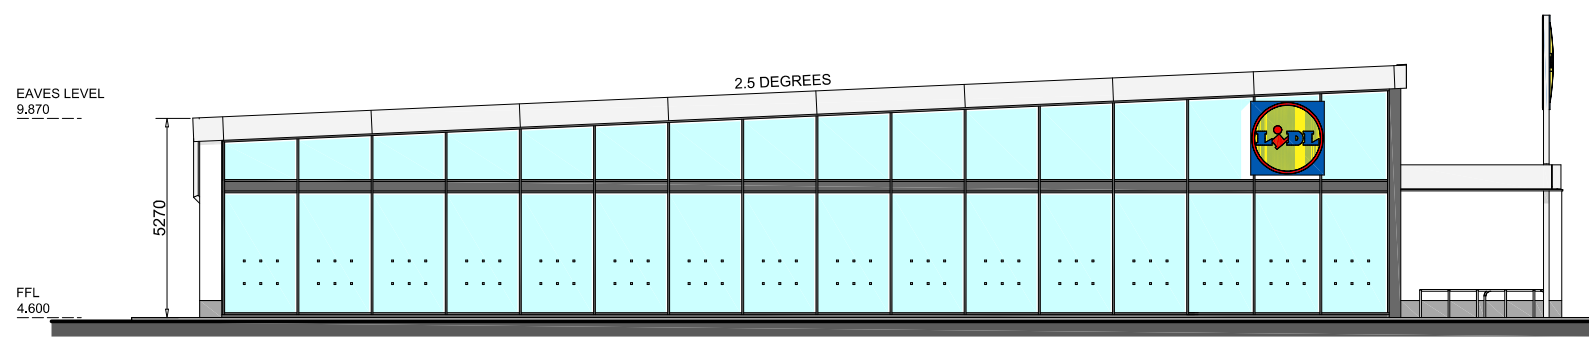


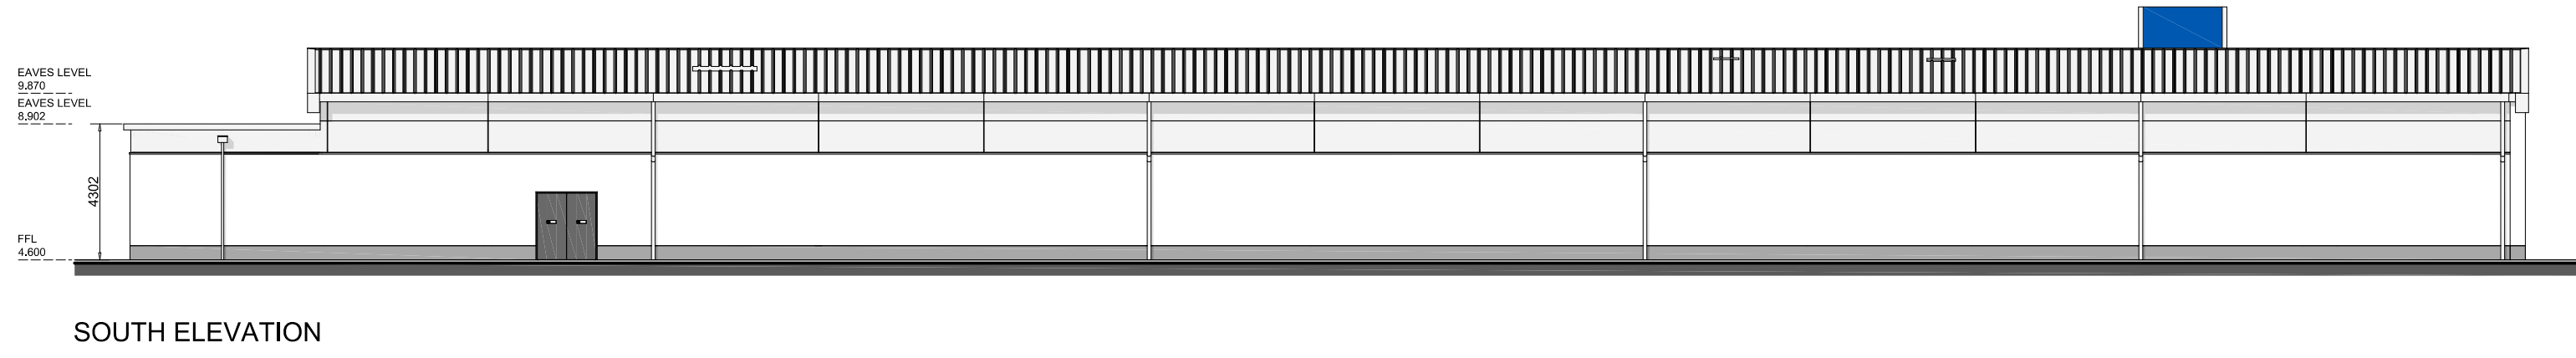


PROPOSED MATERIALS	
WALLS	
	20mm mineral render painted white RAL 9010 with low level plinth in grey RAL 7038.
	Metal insulated wall cladding panels in silver metallic finish, RAL 9006.
ROOF	
	Trapezoidal metal composite panel roofing system in silver metallic RAL 9006 finish.
Sika Trocal single-ply flat roofing membrane to delivery bay and entrance canopy roof.	
Pressed aluminium fascia gutter in silver metallic RAL 9006 finish.	
Powdercoated aluminium rainwater downpipes in silver metallic RAL 9006 finish.	
SHOPFRONT GLAZING, ENTRANCE / EXIT LOBBY AND WINDOWS	
Powder coated aluminium framed, double glazed system in Graphite Grey, RAL 7024.	
EXTERNAL DOORS	
Steel external escape doors and sectional door for deliveries in Graphite Grey, RAL 7024.	

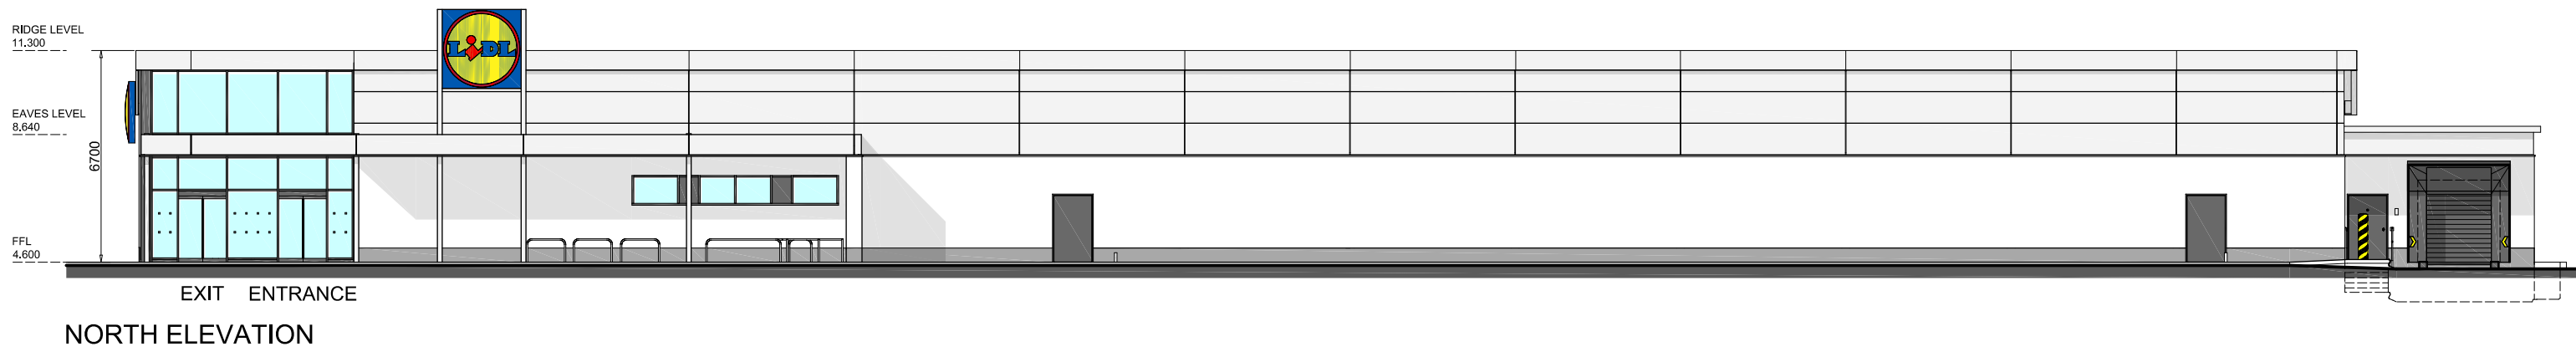

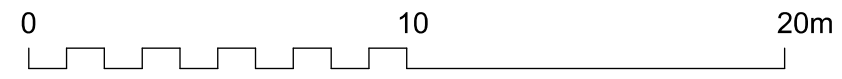

TEL: 01473 230580 FAX 01473 231549 E-MAIL mail@pooleandpattle.co.uk
5 OBSERVATION COURT 84 PRINCES STREET IPSWICH SUFFOLK IP1 1RY

chartered architects

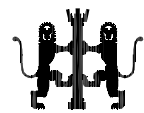

Project Lidl, Hayling Island	Date Feb 2017	Scale 1:200 @ A3	
Drawing Elevations as Proposed	3671	05	D

This drawing must not be reproduced in whole or part without written consent