

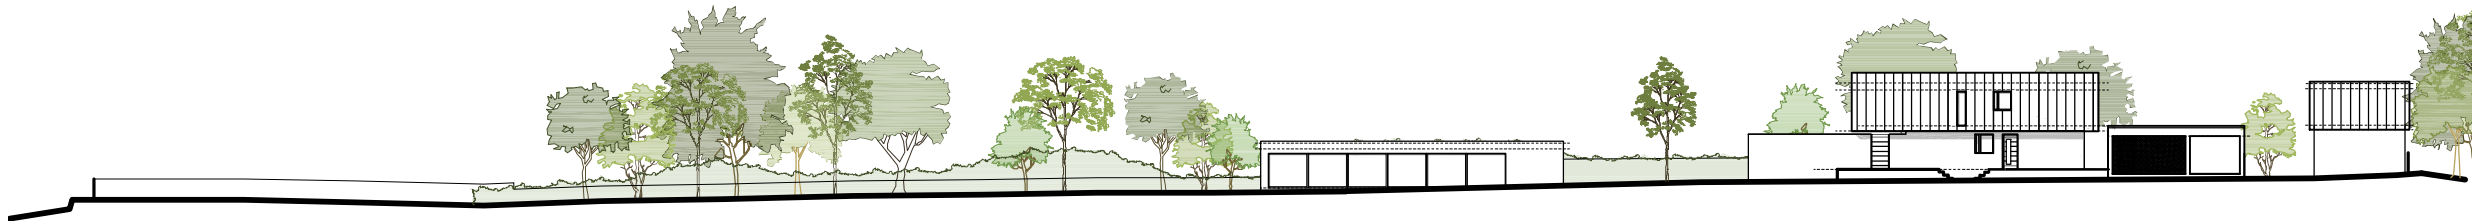


Yacht Haven House, Hayling Island

This drawing is copyright and is not to be reproduced. The contractor will be held responsible for the accuracy of works involving the setting out and checking of all dimensions on the drawing and on site. Dimensions must not be scaled from this drawing.

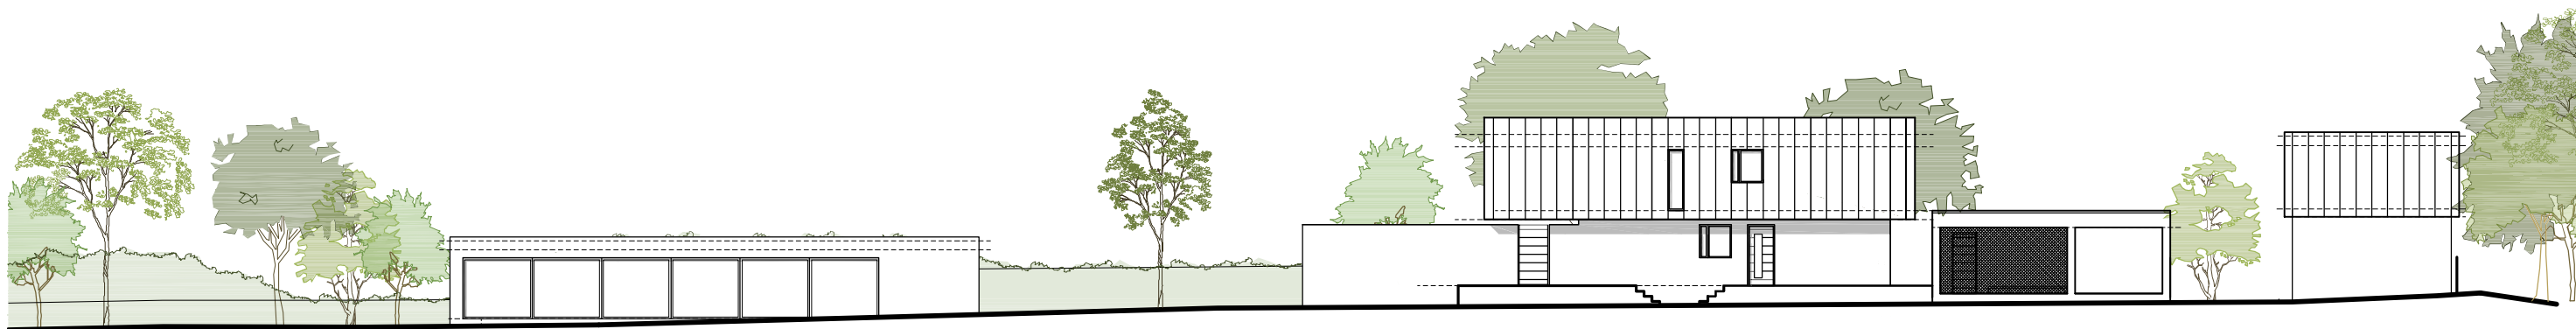

Site Section 1:500

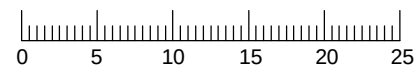

Part Site Section 1:250



planning application only

REVISIONS:

barclay+phillips
architects

The Studio, 5 Oakridge Office Park, Southampton Road, Whaddon,
Salisbury, Wiltshire, SP5 3HT.
Email: enquiries@barclay-phillips.co.uk

Tel: +44 (0) 1722 711177.
www.barclay-phillips.co.uk

PROJECT:
Proposed replacement dwelling at Yacht Haven House,
Copse Lane, Hayling Island, PO11 0RH

CLIENT:
Mr & Mrs Walters

DRAWING TITLE:
Proposed East Site Section

SCALE:
1:250 &
1:500 @A3

DATE:
Feb 2017

DRAWING No.
P16-082
02-04-003

DRAWN BY:
LA

CHECKED BY: