


| REV | DESCRIPTION                                                                                      | DATE     |
|-----|--------------------------------------------------------------------------------------------------|----------|
| A   | Updated to clients comments, Parking revised, Bin store relocated.                               | 03/11/16 |
| B   | Updated to clients comments, Plot 10 omitted, Garage for plot 9 revised, replaced with car port. | 14/12/16 |
| C   | Updated to clients comments, Garages for plot 6, 7 & 8 revised, replaced with car ports.         | 19/01/17 |

# FLINT ELEVATIONS

13/05/2017

BC/UPD

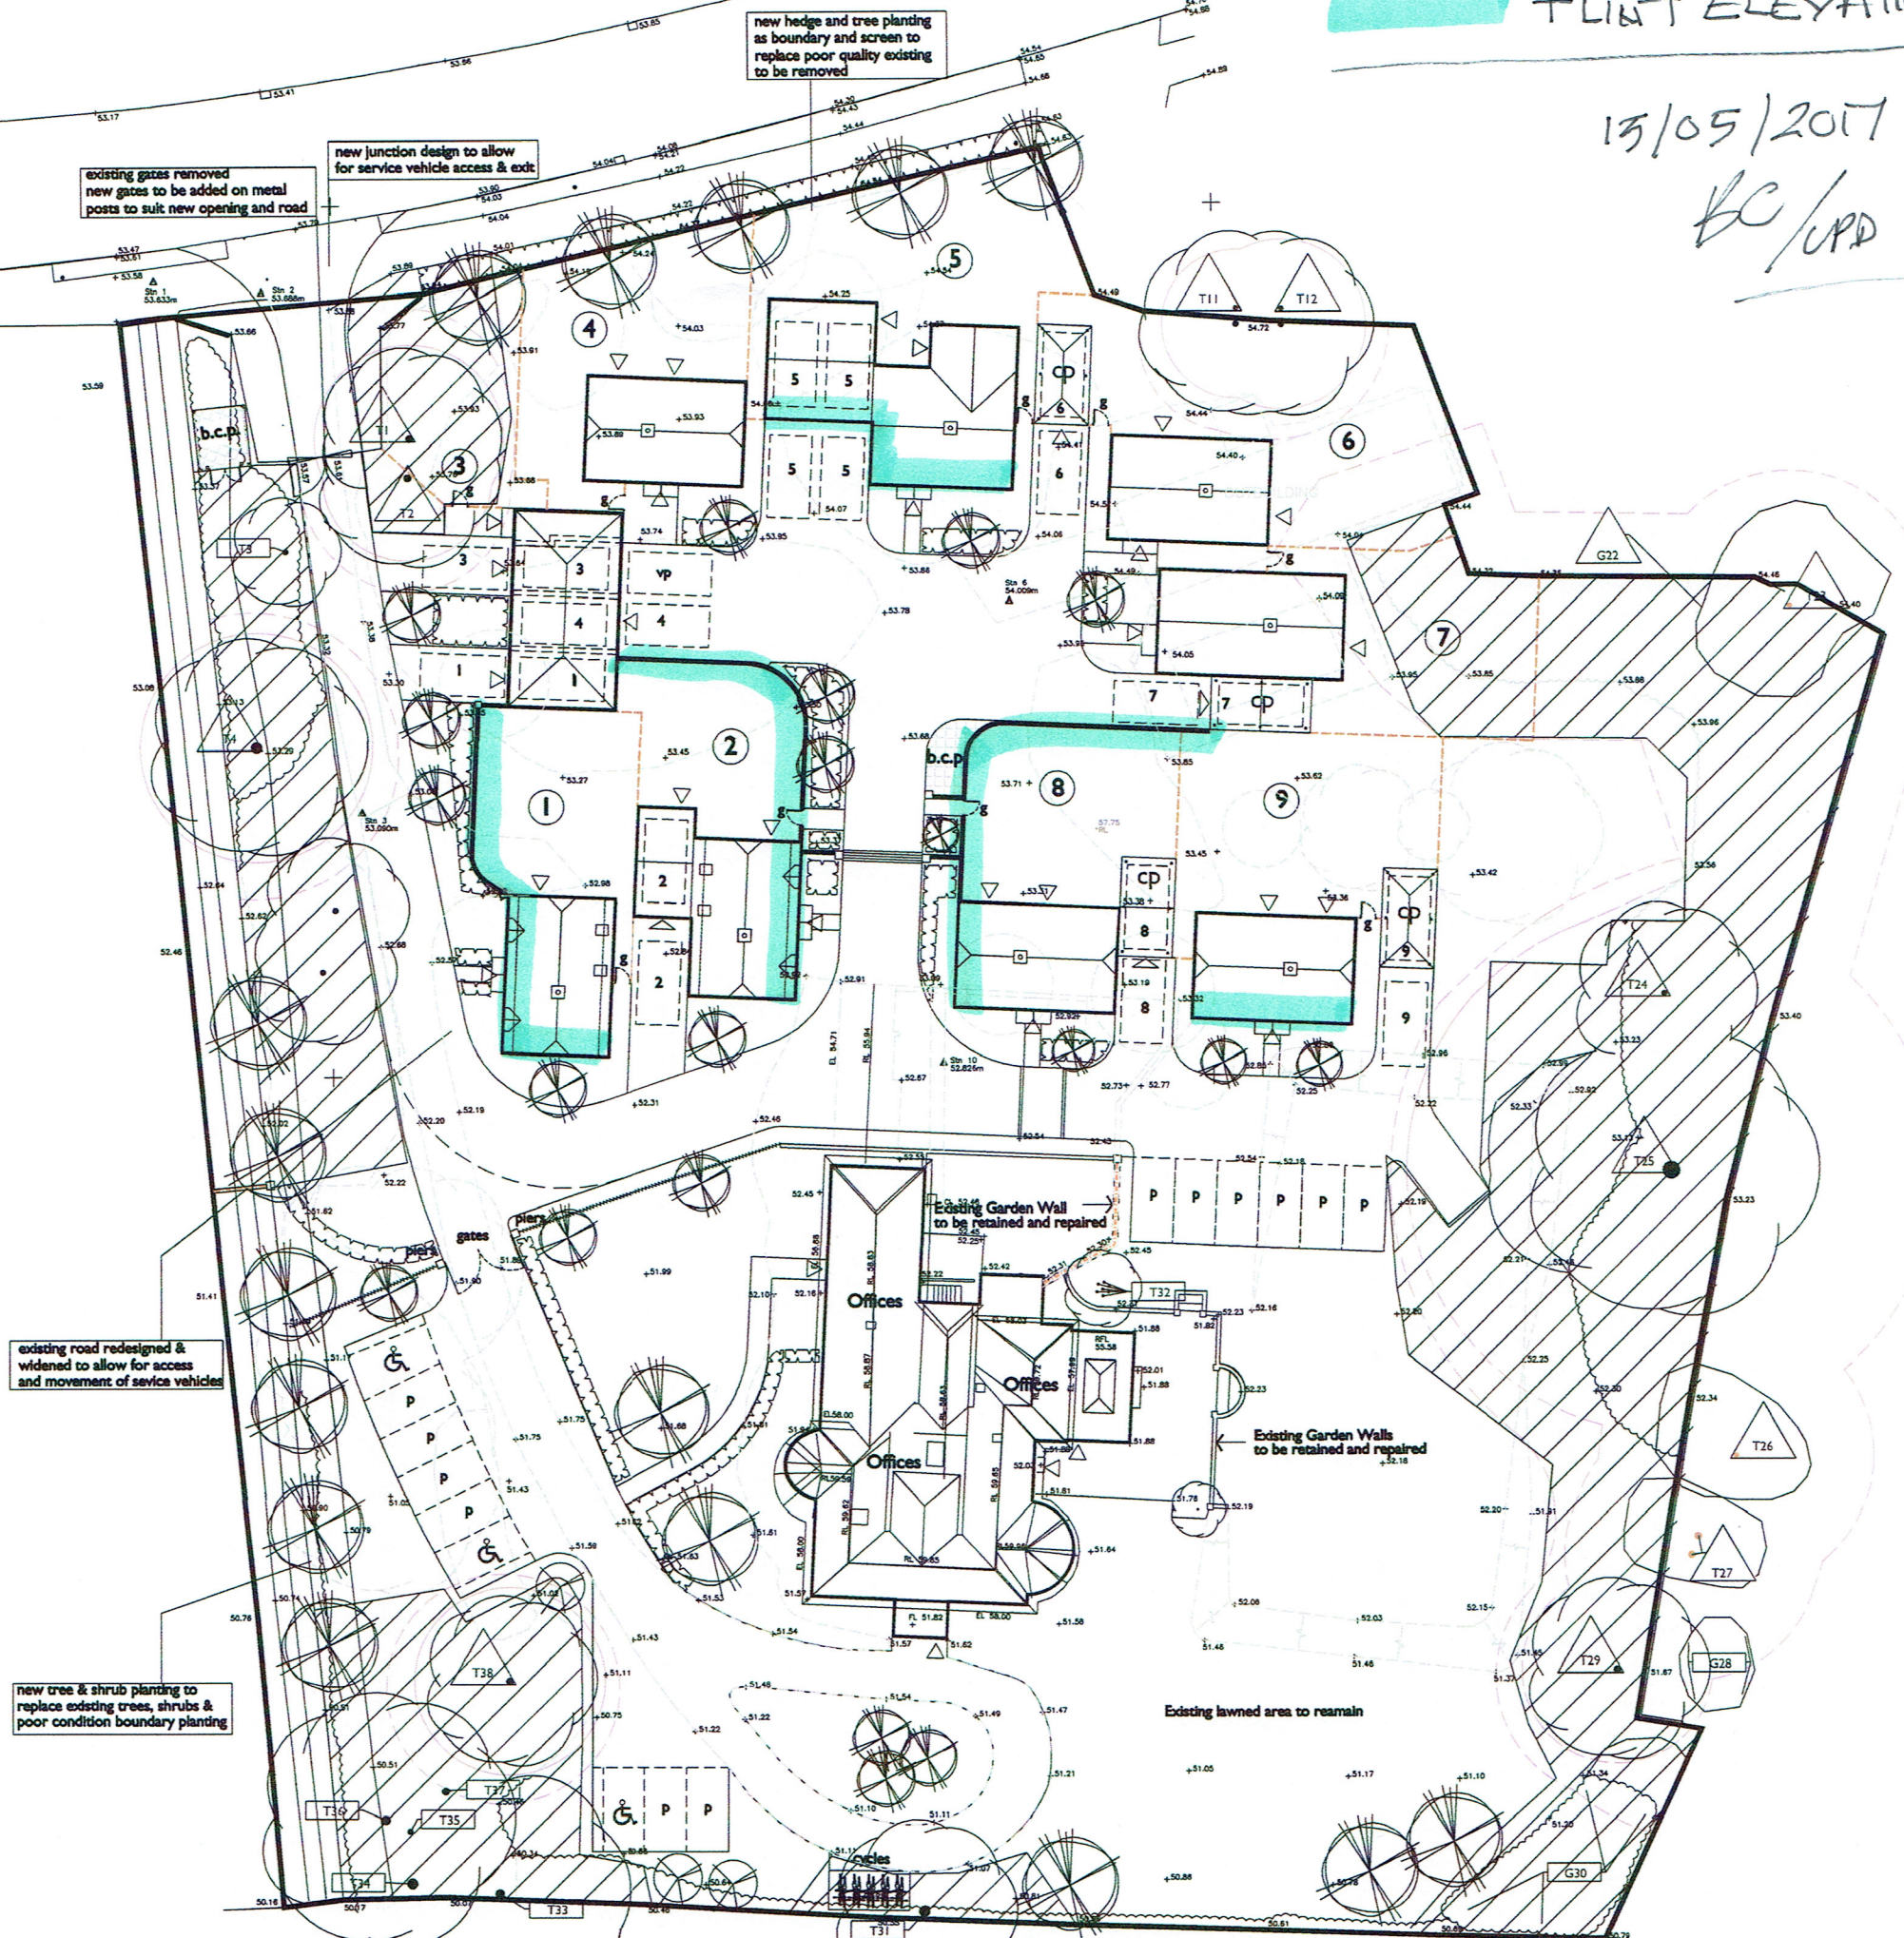

Scale 1:200 at A1

- Indicative new landscaping
- proposed new hedge planting
- feature detailed flint & brick wall with brick piers
- fence plot division
- plot access gate
- approx. existing trees
- trees & planting to be removed
- parking space and allocation
- b.c.p. bin collection point
- secure cycle hoops
- buildings & structures to be removed
- Construction exclusion zone (CEZ) to be protected by fencing and/or ground protection

The Studio, Unit 17, Vicarage Farm Business Park, Winchester Road, Farnok, Hampshire, SO50 7HD  
023 8069 7010  
enquiries@urbanpulsedesign.co.uk www.urbanpulsedesign.co.uk

East Leigh House  
Bartons Road  
Havant  
Mildren Homes

Project: 14-1096-050-C  
Drawing: Detail Planning  
Scale: 1:200  
Sheet: 1 of 1  
Date: 13/05/2017  
Author: BC/UPD

Detail Planning

14-1096-050-C