


SINGLE STOREY FRONT/SIDE ADDITIONS
26, HAVANT ROAD, HAYLING IS. HANTS
FOR MR & MRS T. NORGate.

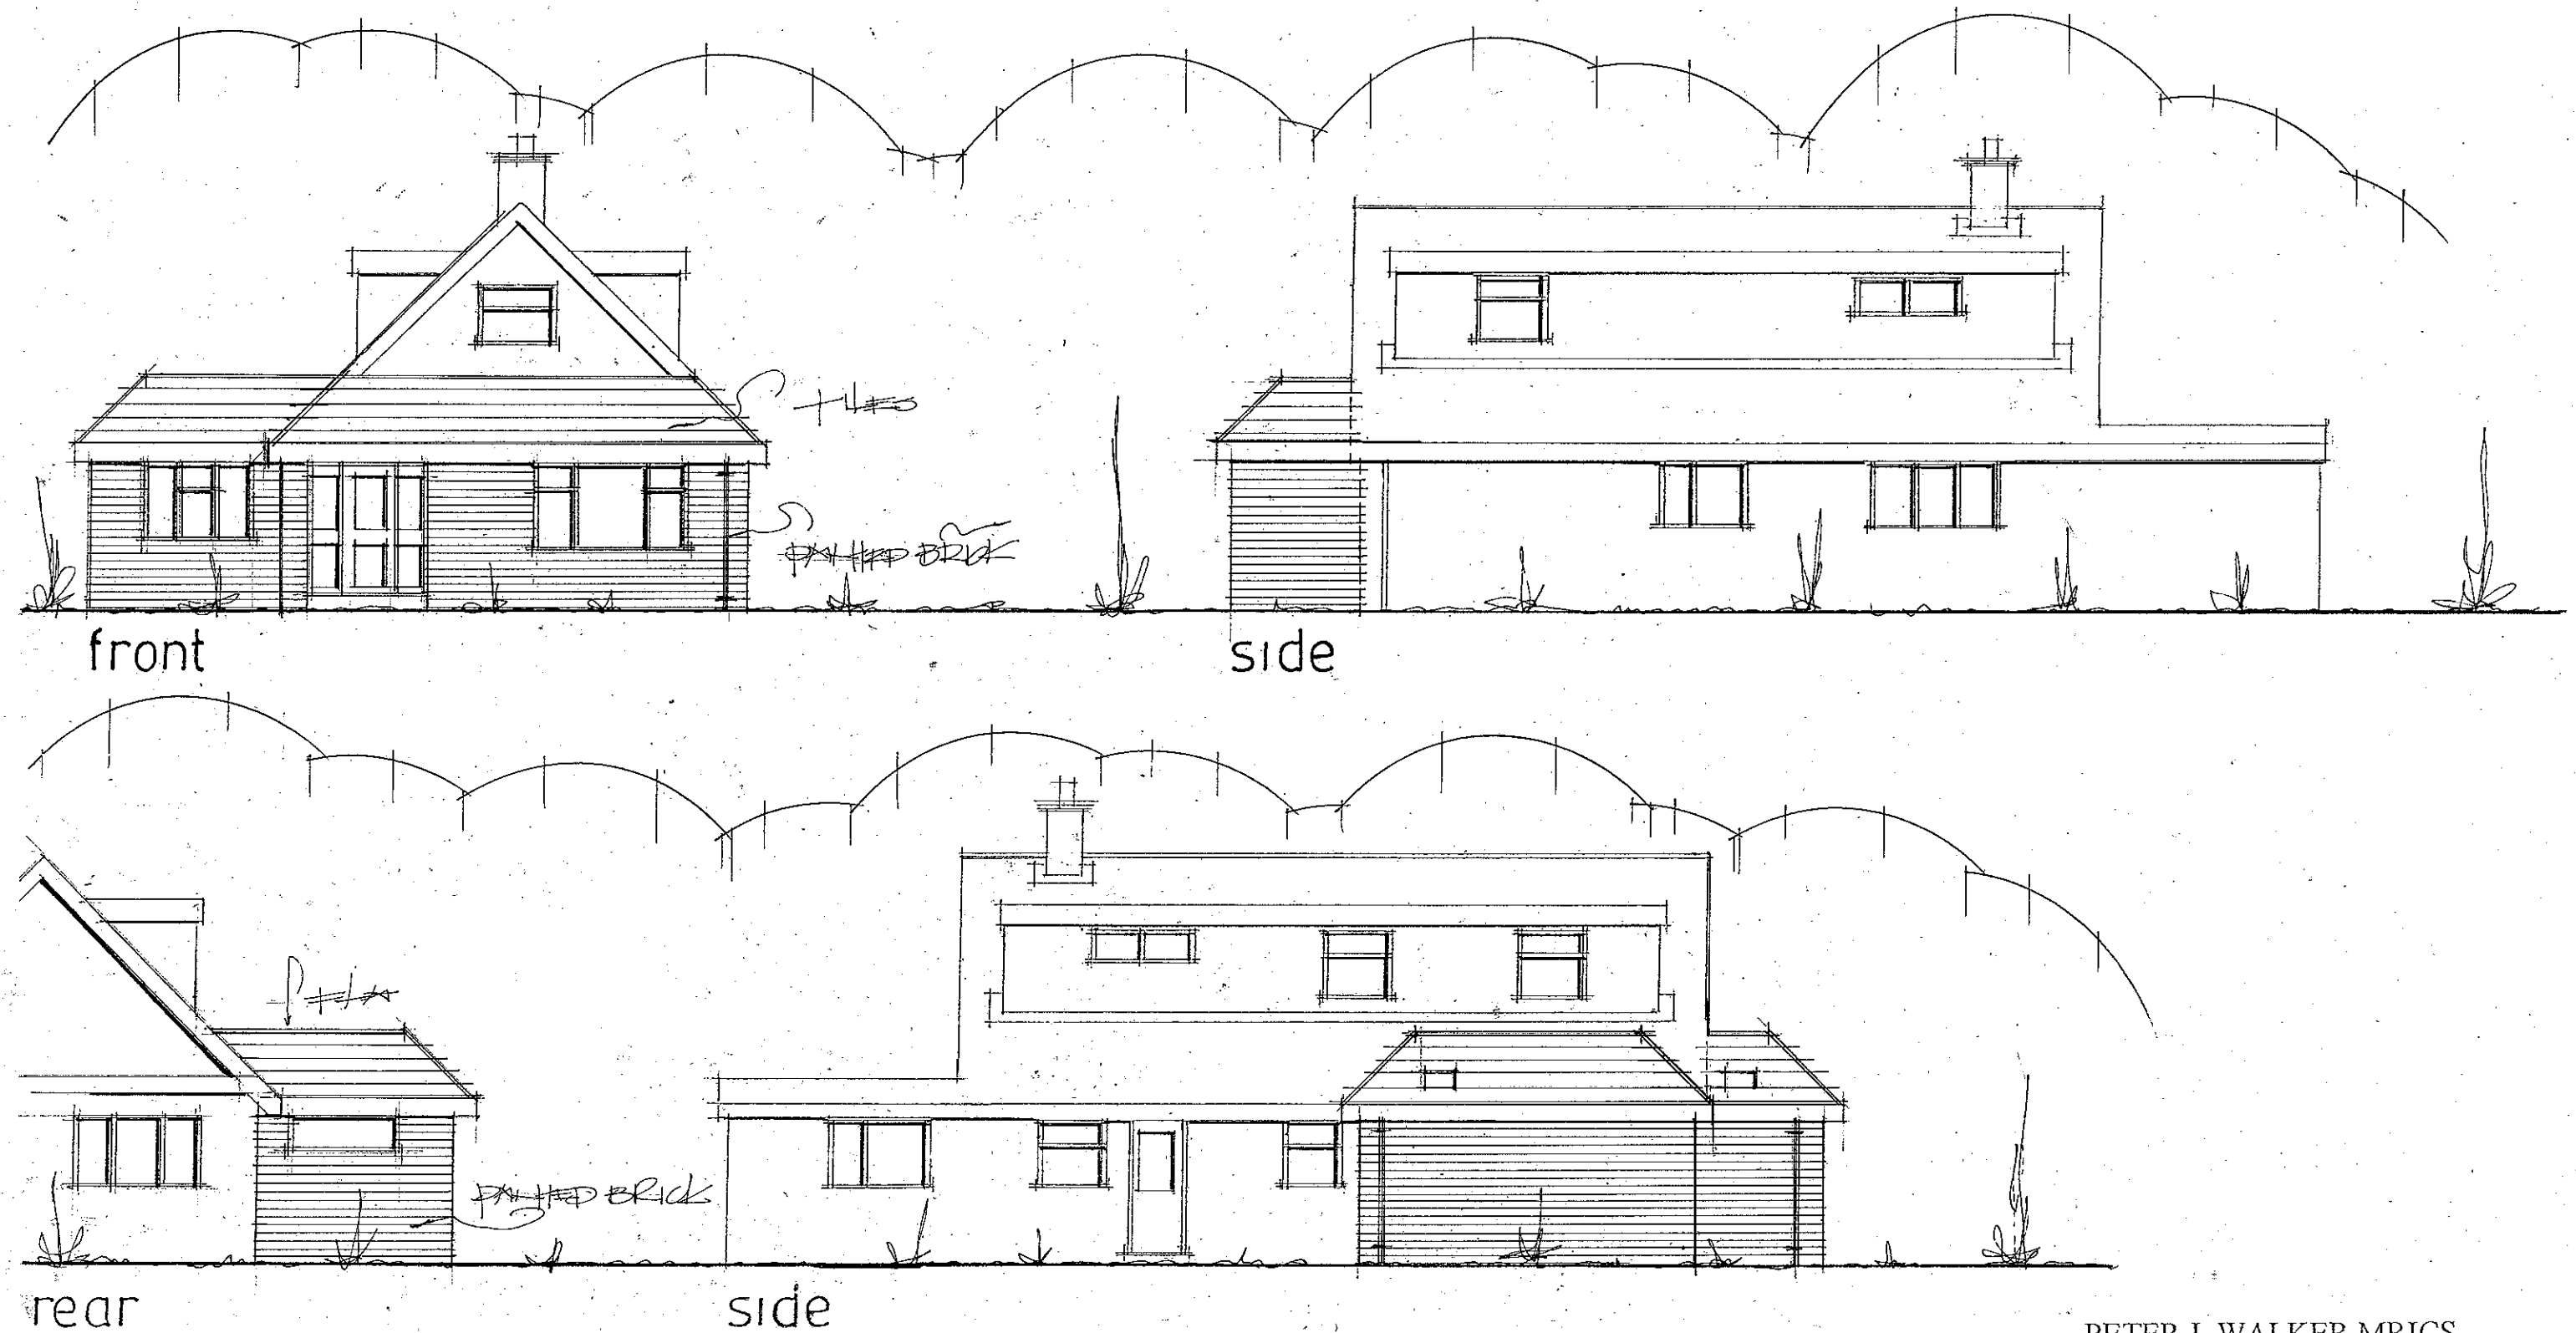

date feb 17
scale 1:100
AMENDED MAR 17

Proposed Elevations

PETER J. WALKER MRICS
CHARTERED SURVEYOR
182 SEAFRONT, HAYLING ISLAND, HANTS
PO11 9 AN

TEL: 02392467571