


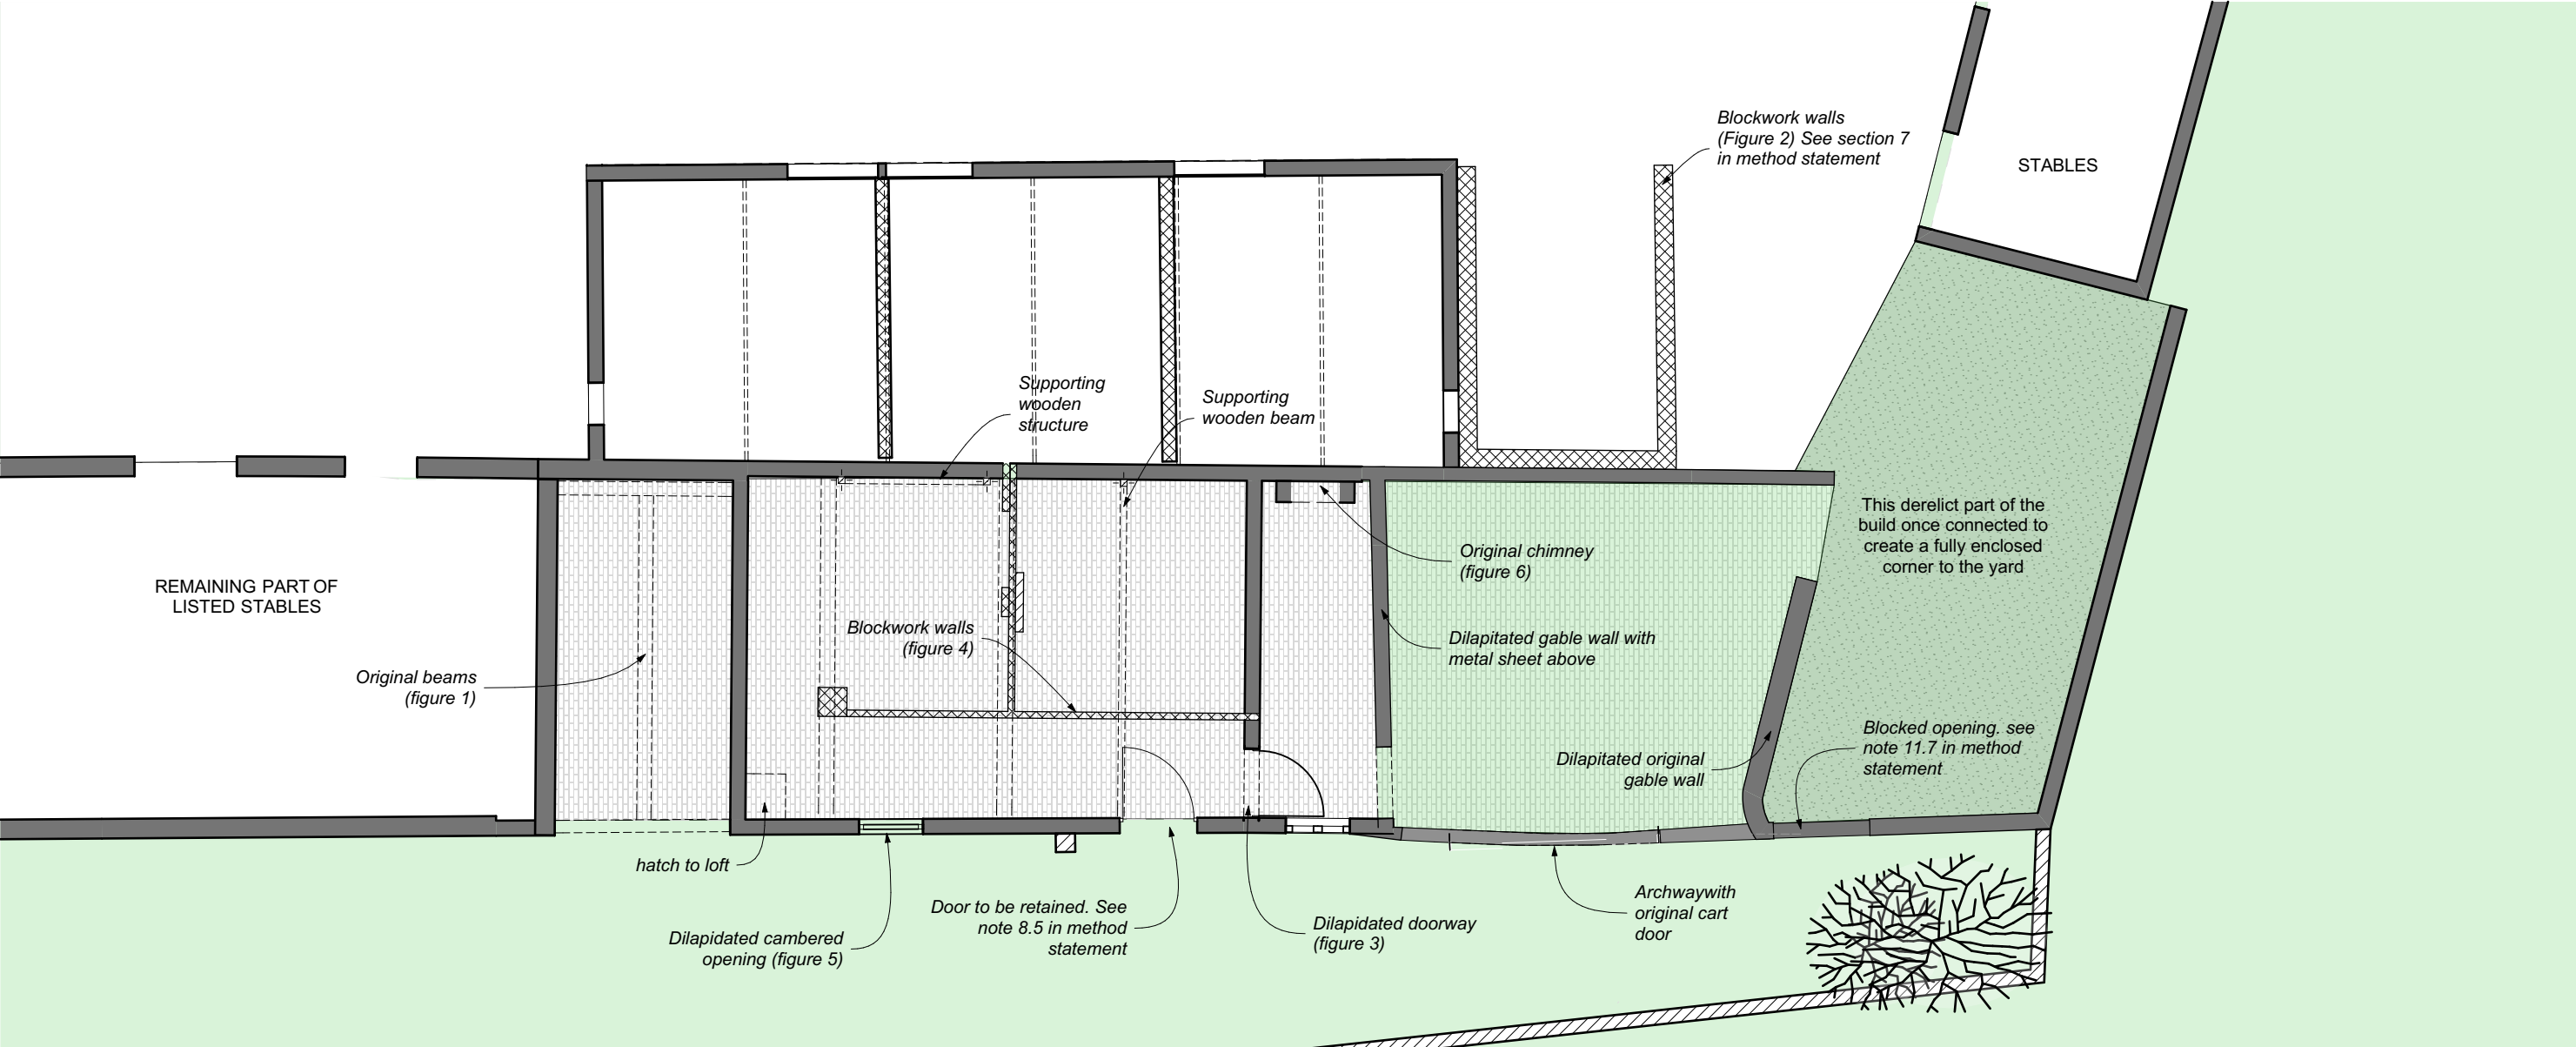

0. EXISTING GROUND FLOOR PLAN 1:100



Fig. 1 - chamfered beams. Dilapidated plaster and lath finish.



Fig. 2 - walling of blockwork laid flat



Fig. 3 - Dilapidated doorway



Fig. 4 - sub dividing concrete blockwork. Supporting steel posts



Fig. 5 - cambered openings



Fig. 6 - original brick chimney