
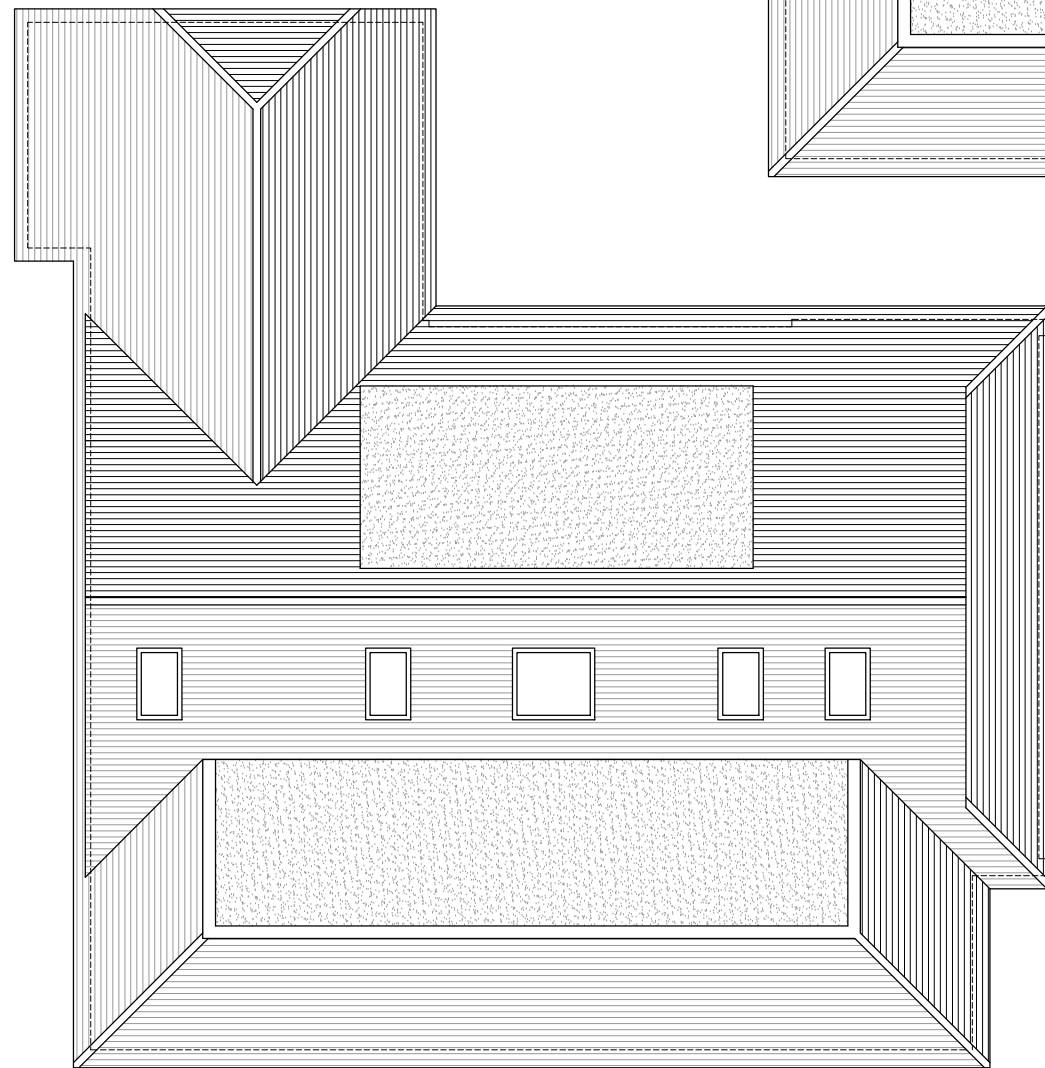
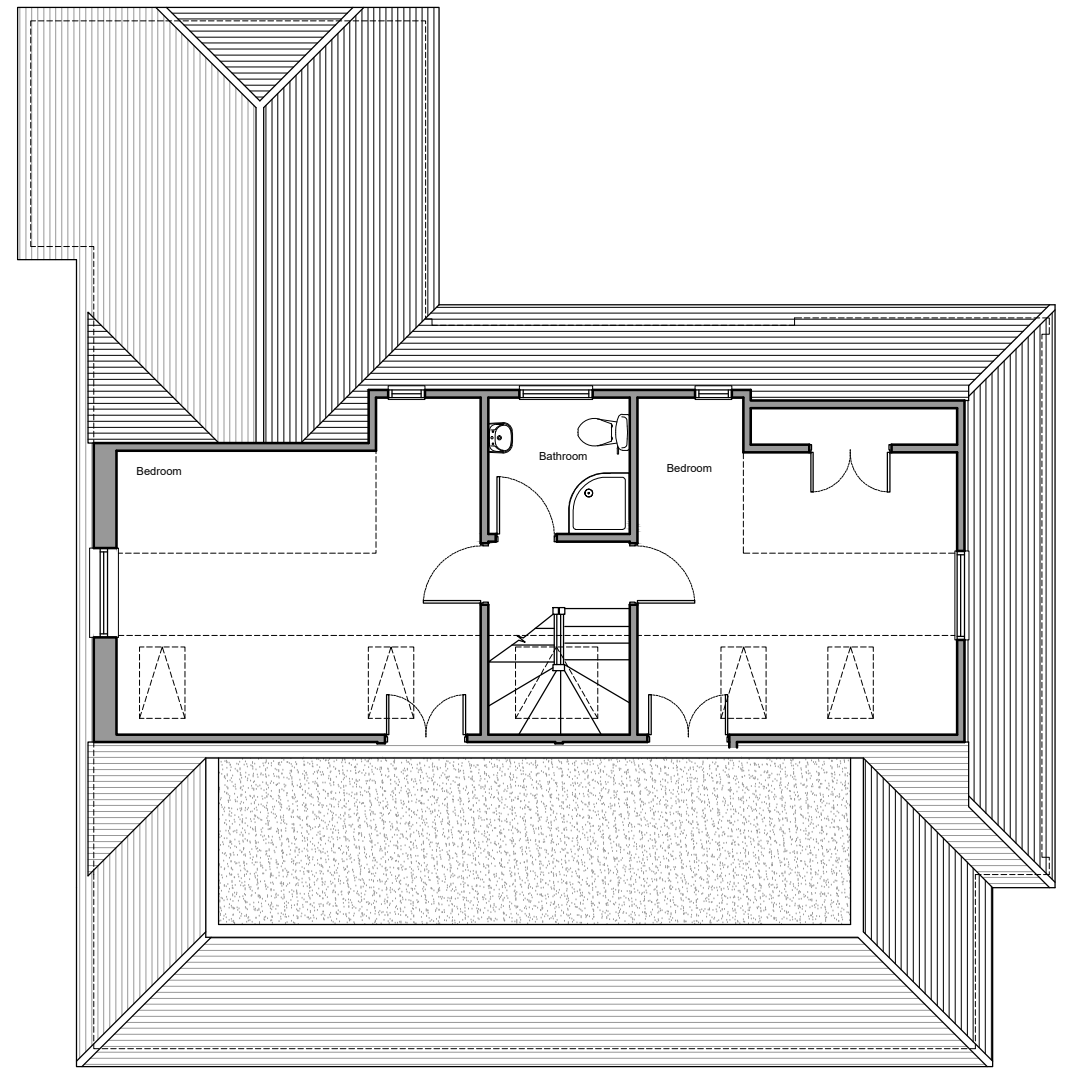


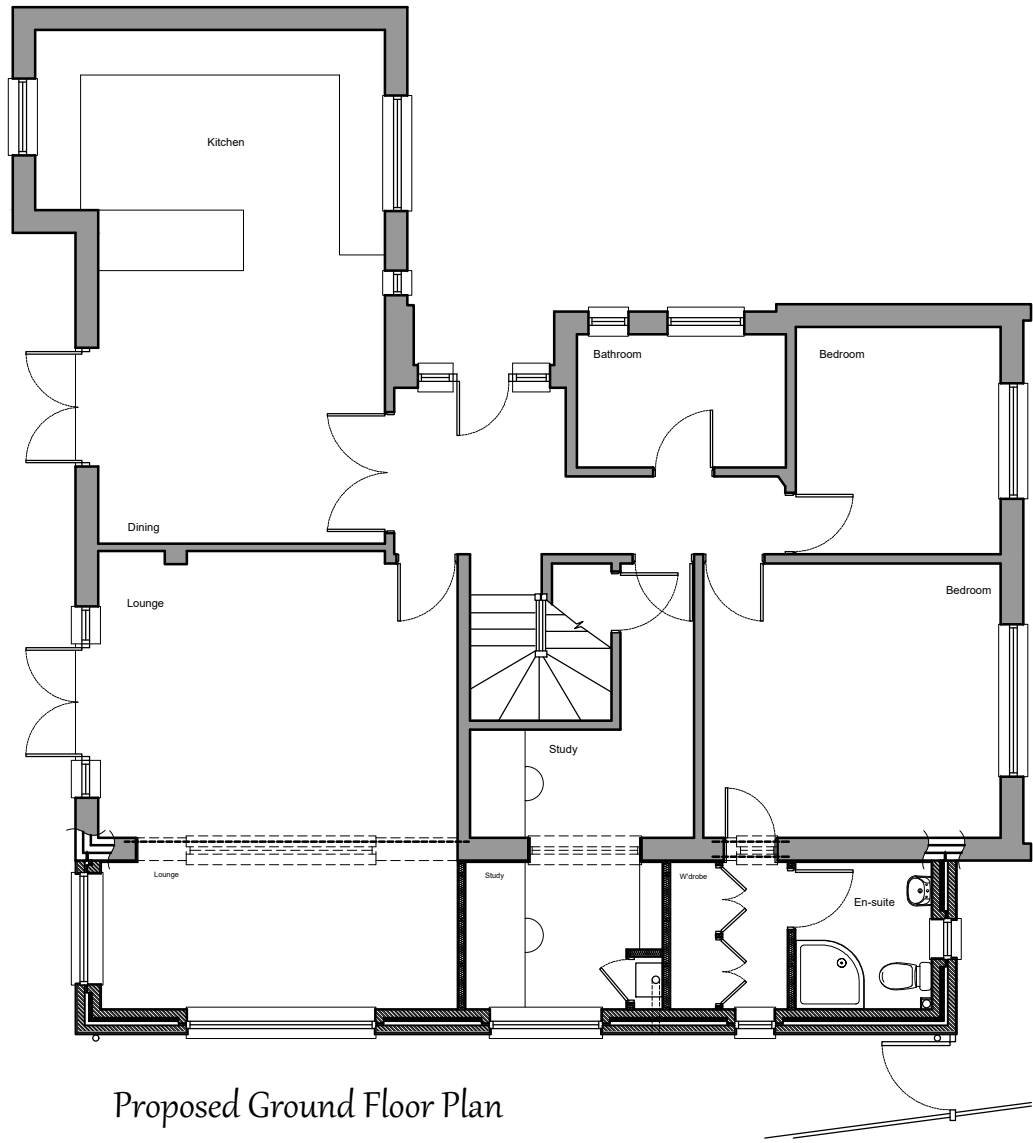

Project: 51B Longwood Avenue Waterlooville	
Title: As Proposed Plans	
Drwg No: 101	Rev. No: -
Scale: 1:100@A3	Drawn by: SCR
Date: 12.16	Checked by: