


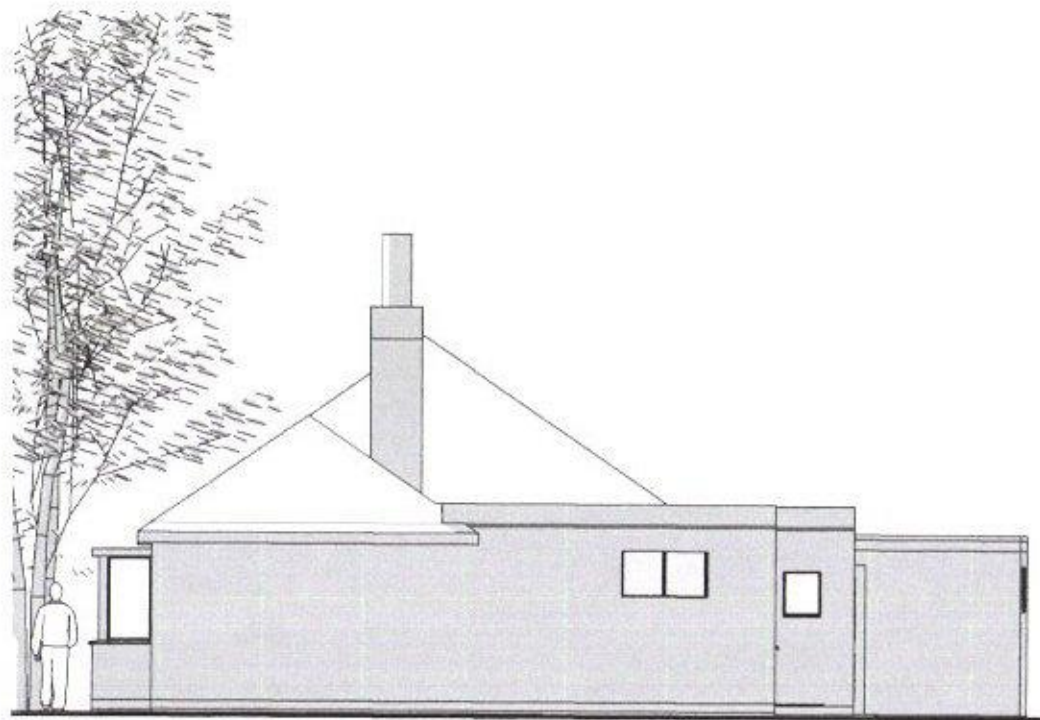


N3.1 EXISTING ELEVATION WEST
SCALE: 1:100



N3.2 PROPOSED ELEVATION WEST
SCALE: 1:100



N3.3 EXISTING ELEVATION EAST
SCALE: 1:100

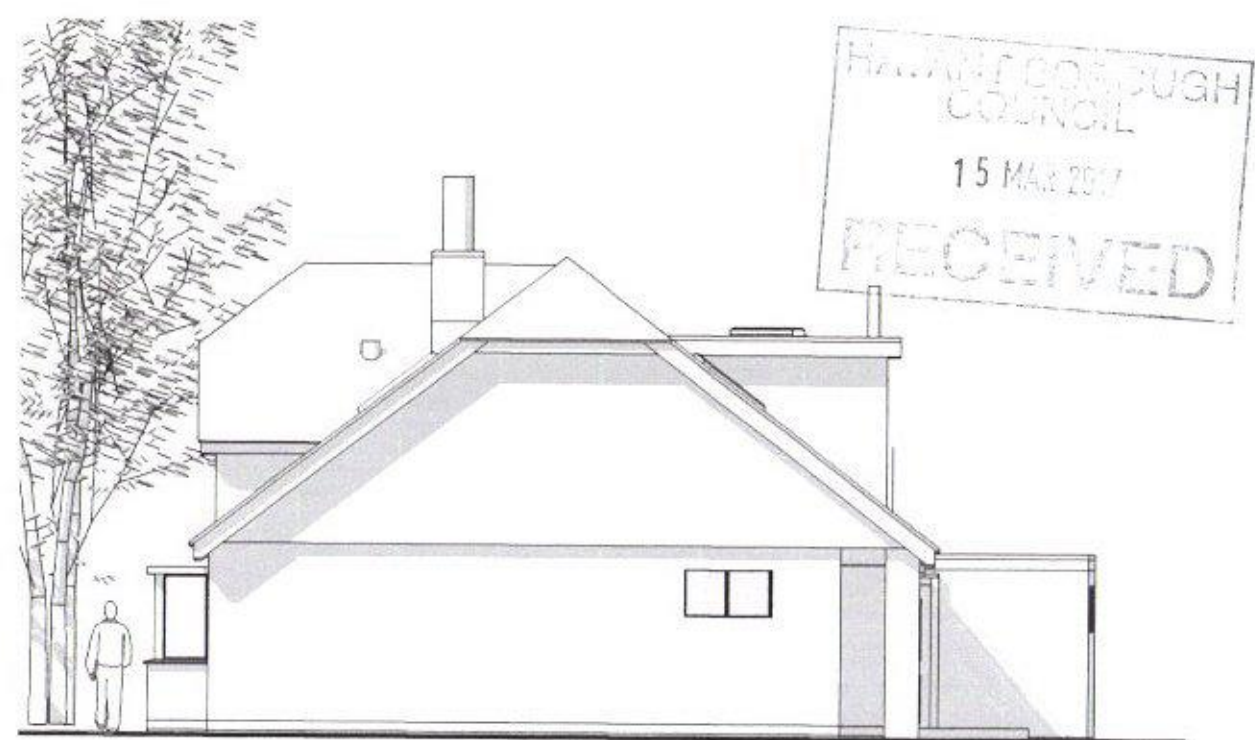

N3.4 PROPOSED ELEVATION EAST
SCALE: 1:100



PHILIP BARRATT

53 St Marys Road
Hayling Island
Tel 023 92 46 36 29
Mob: 07932020261
Email: philbarratt@gmail.com

Mr & Mrs P Barratt

Millefleurs
53 St Marys Road
Hayling Island
PO 11 9DB

BUNGALOW REFURBISHMENT

Replacement roof to incorporate rooms rear
ground floor alterations and replacement side porch

**N.3 NEW / EXISTING
ELEVATION Side**

DATE: 06.03.2017
DRAWN BY: PAB
CHECKED BY: -

N.3