



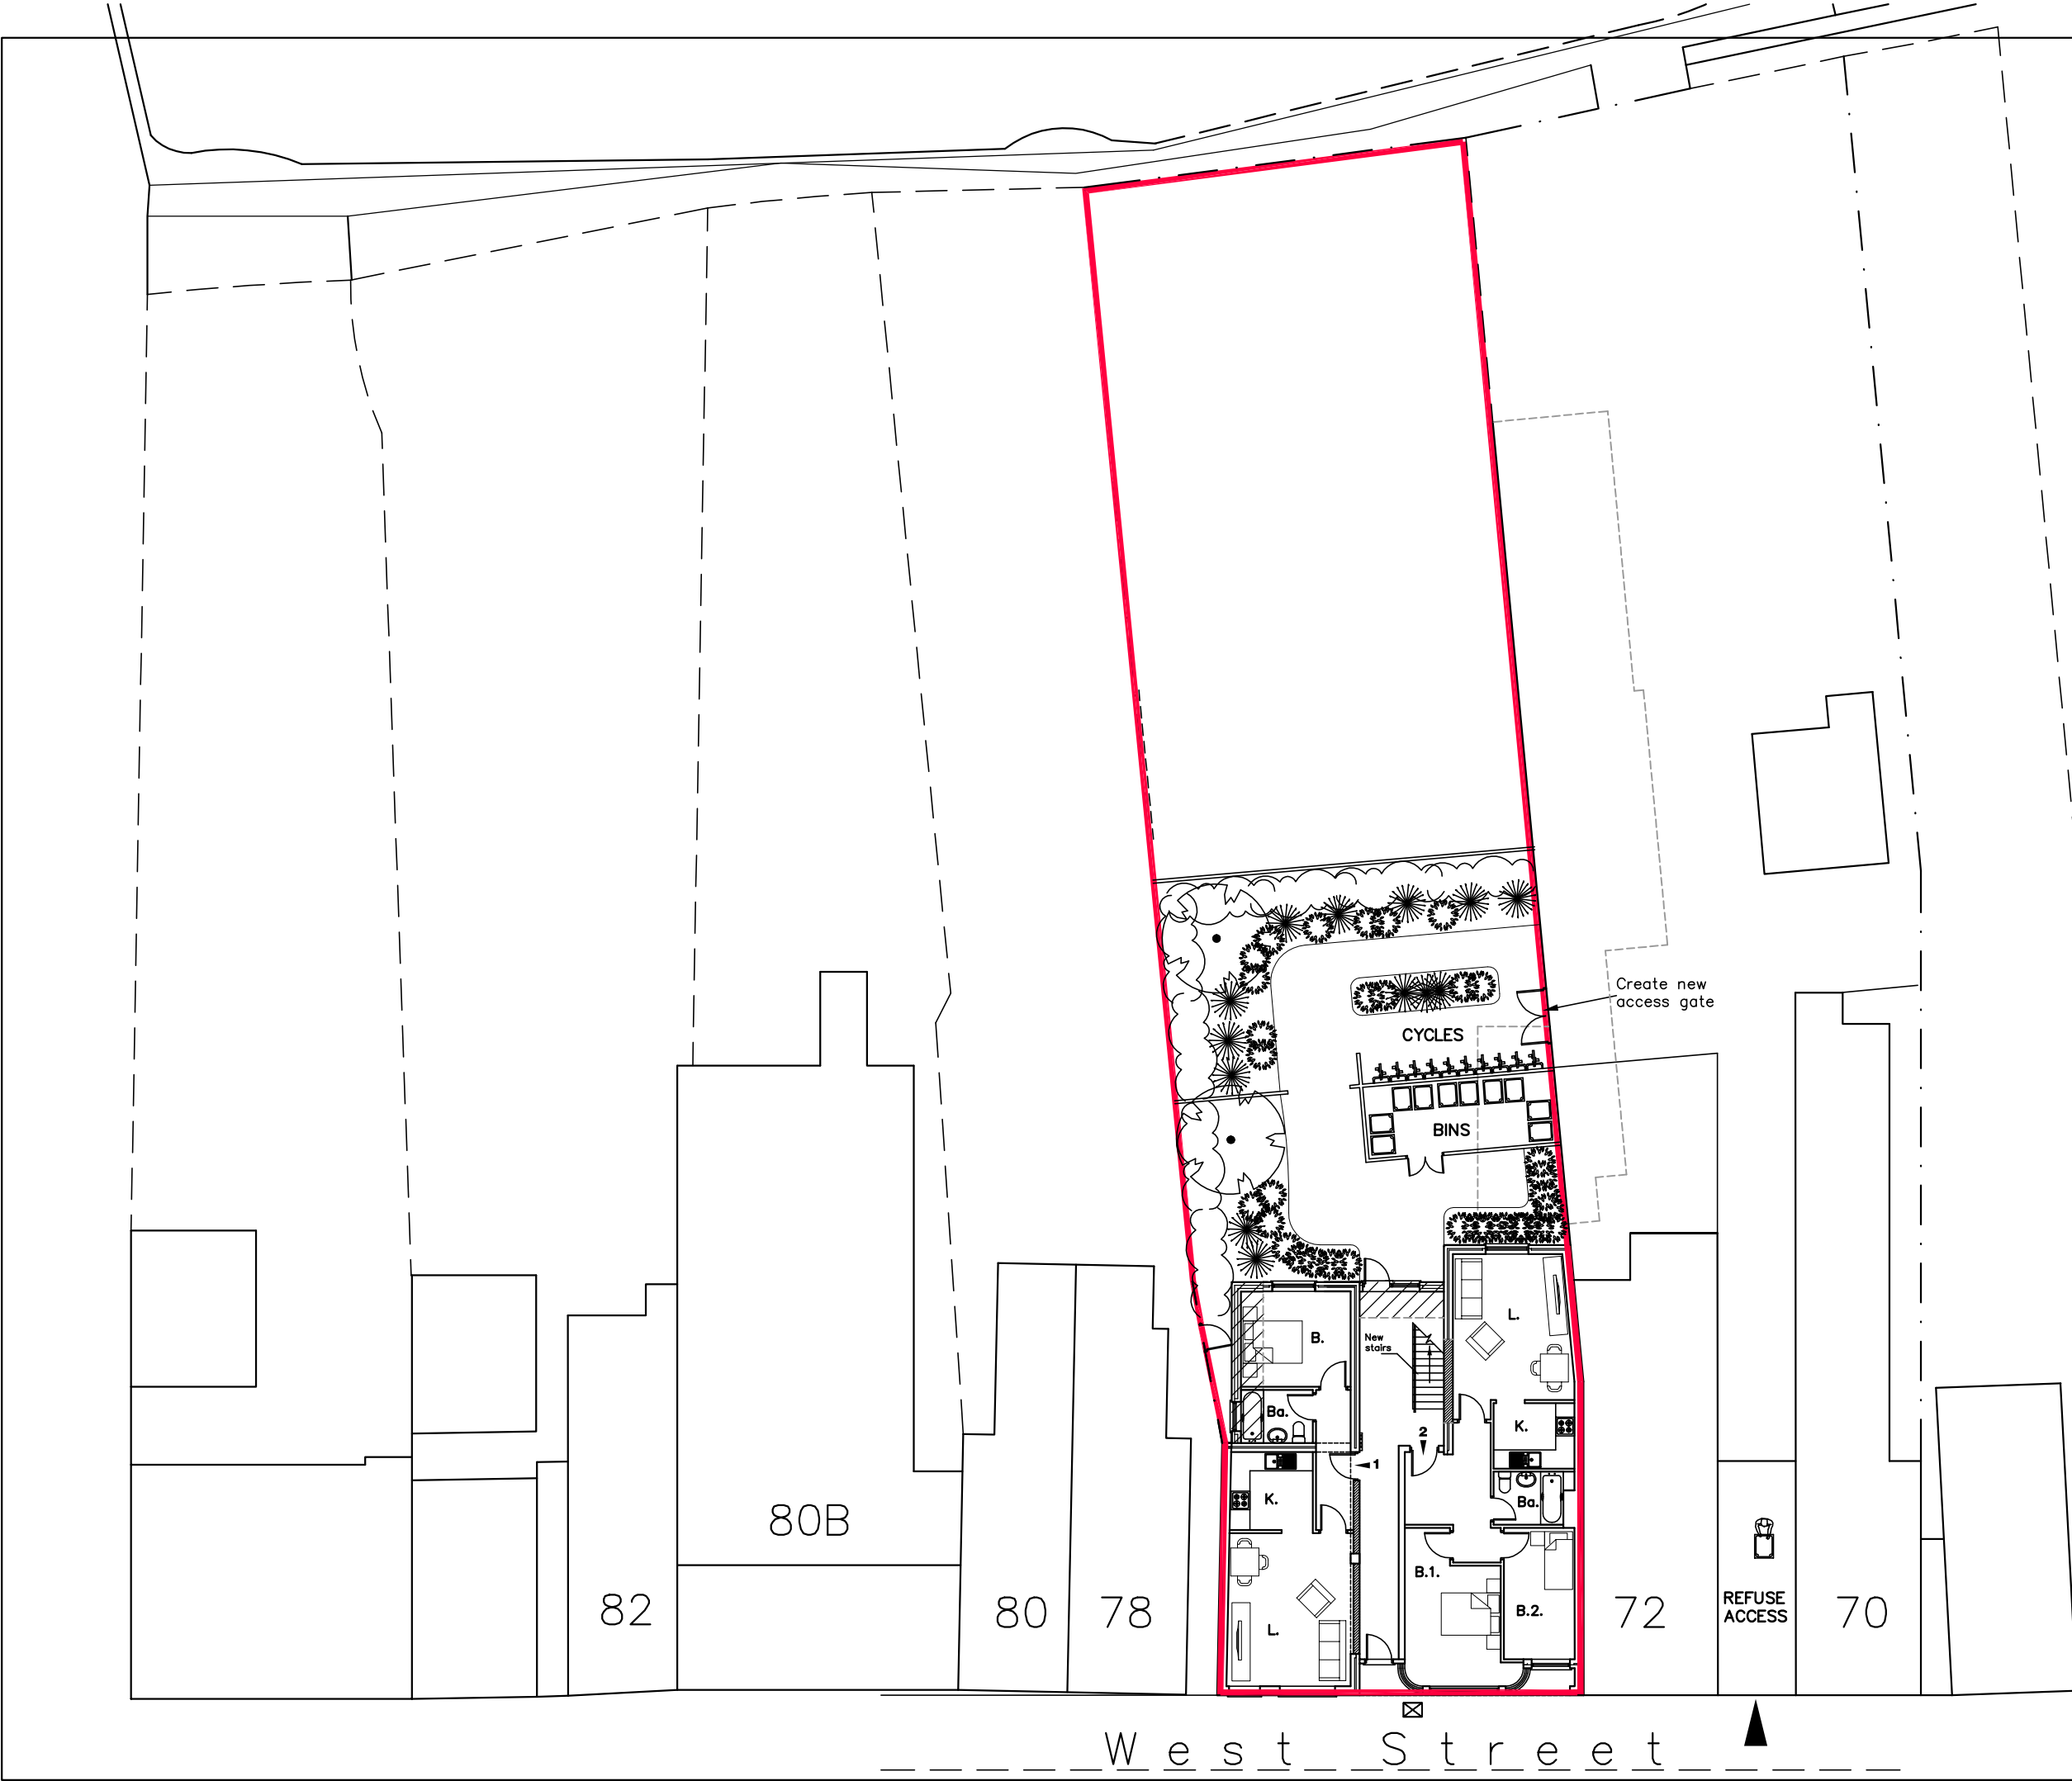

72 -76
West Street
Havant

PROPOSED
SITE PLAN

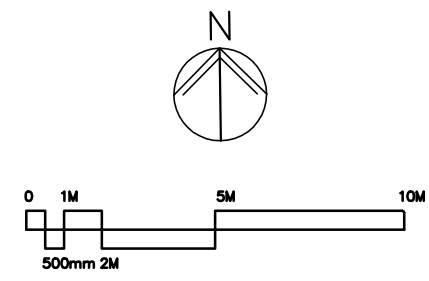

Martin Critchley
CHARTERED ARCHITECT

The Old Brewery,
15E South Street, Havant,
Hampshire, PO9 1BU
023 92 474 919
critchleyarchitect@hotmail.com

- Revisions
- A. Red line revision. 08/06/15
 - B. Access revision. 04/01/17

Scale A3-1:200
Date 04/01/17
Drawn MHC/ALB/JHL

1044-221^B