



PHYSICAL SCALE IN METERS @ 1:1250

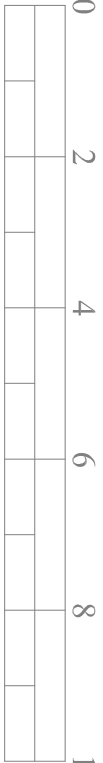


PHYSICAL SCALE IN METERS @ 1:100

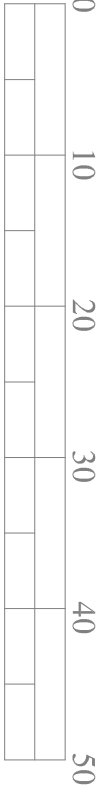


PHYSICAL SCALE IN METERS @ 1:500

NOTES:
This drawing has been produced solely for PLANNING/DESIGN.
Do not Scale from this Drawing except for planning purposes.
Any drainage shown is presumed and to be checked on site
before commencement of works.
This drawing is the copyright of MF Designs Ltd.

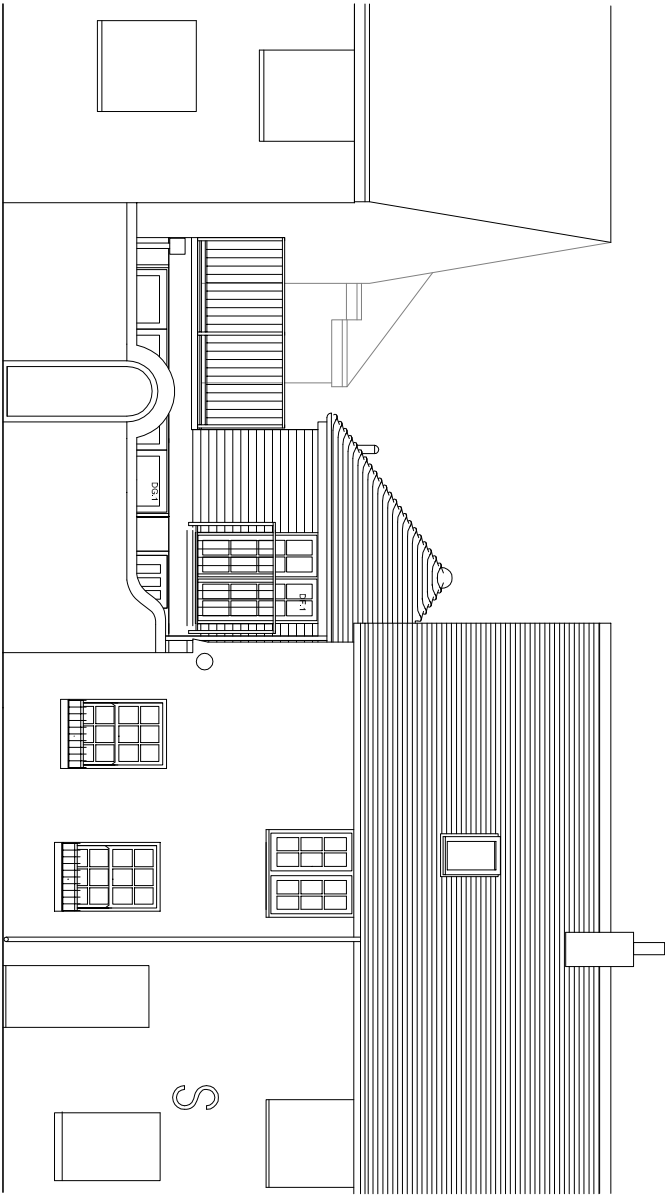

Proposed South (Street Elevation)

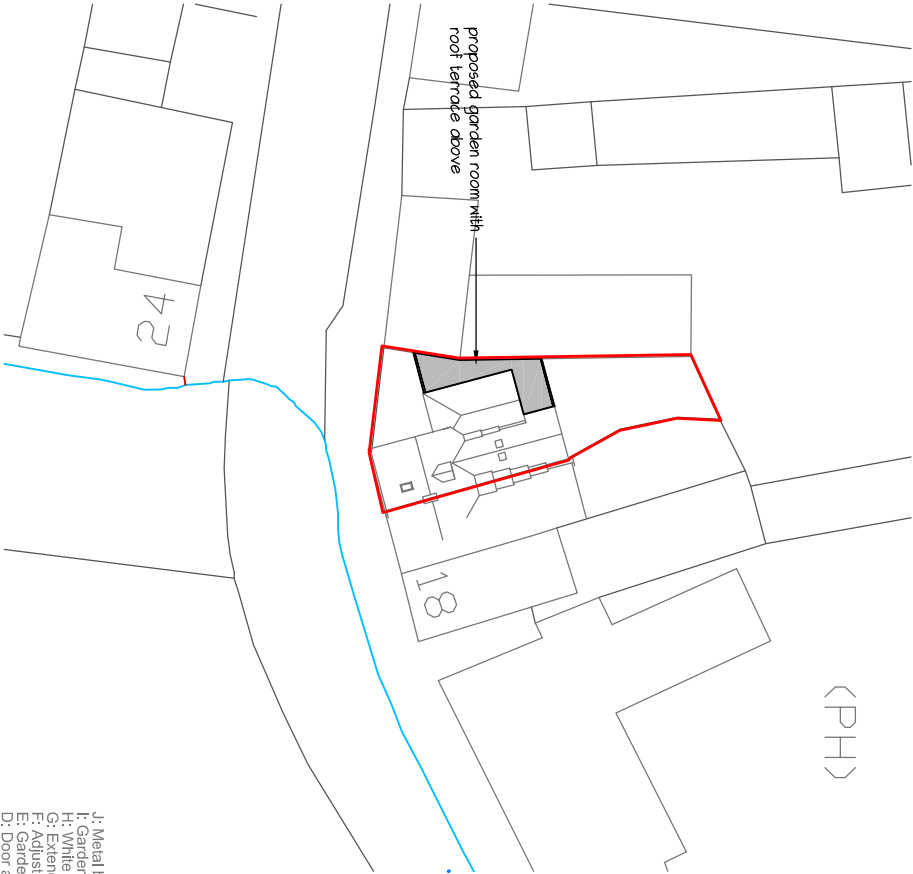

- J: Metal balluster/roof gable removed to rear - 06.10.2017
- I: Garden room with roof terrace - 18.08.2017
- H: White painted doors and fascia - 18.07.2017
- G: Extended fascia - 26.05.2017
- F: Adjustments to doors/bolter - 23.05.2017
- E: Garden Room addition - 08.05.2017
- D: Door and window reference numbers applied to new works - 02.09.2015
- C: Single door reference numbers applied to new works - 02.09.2015
- B: Amendments following meeting with JT - 08.05.2015
- A: Amendments following email 15.04.2015

Crown copyright 2015. Supplied by copia ltd trading as UKPlanningMaps.com a licensed Ordnance Survey partner (100054135).

Unique plan reference: VI/32184/44709

Location

Block



EXTENSION & ALTERATIONS - 16 Langstone High Street, Havant. PO9 1RY

mf designs ltd

Chartered Architects



36 Grove Road • Havant • Hampshire • PO9 1AR
Director: Martin Farrer RIBA • Co Registration No.4507379
t 02392 470967
e admin@mfdesigns.org.uk

Date: April 2015
Scale: 1:1250/500

Job No: 3125
Dwg No: P_02 J