


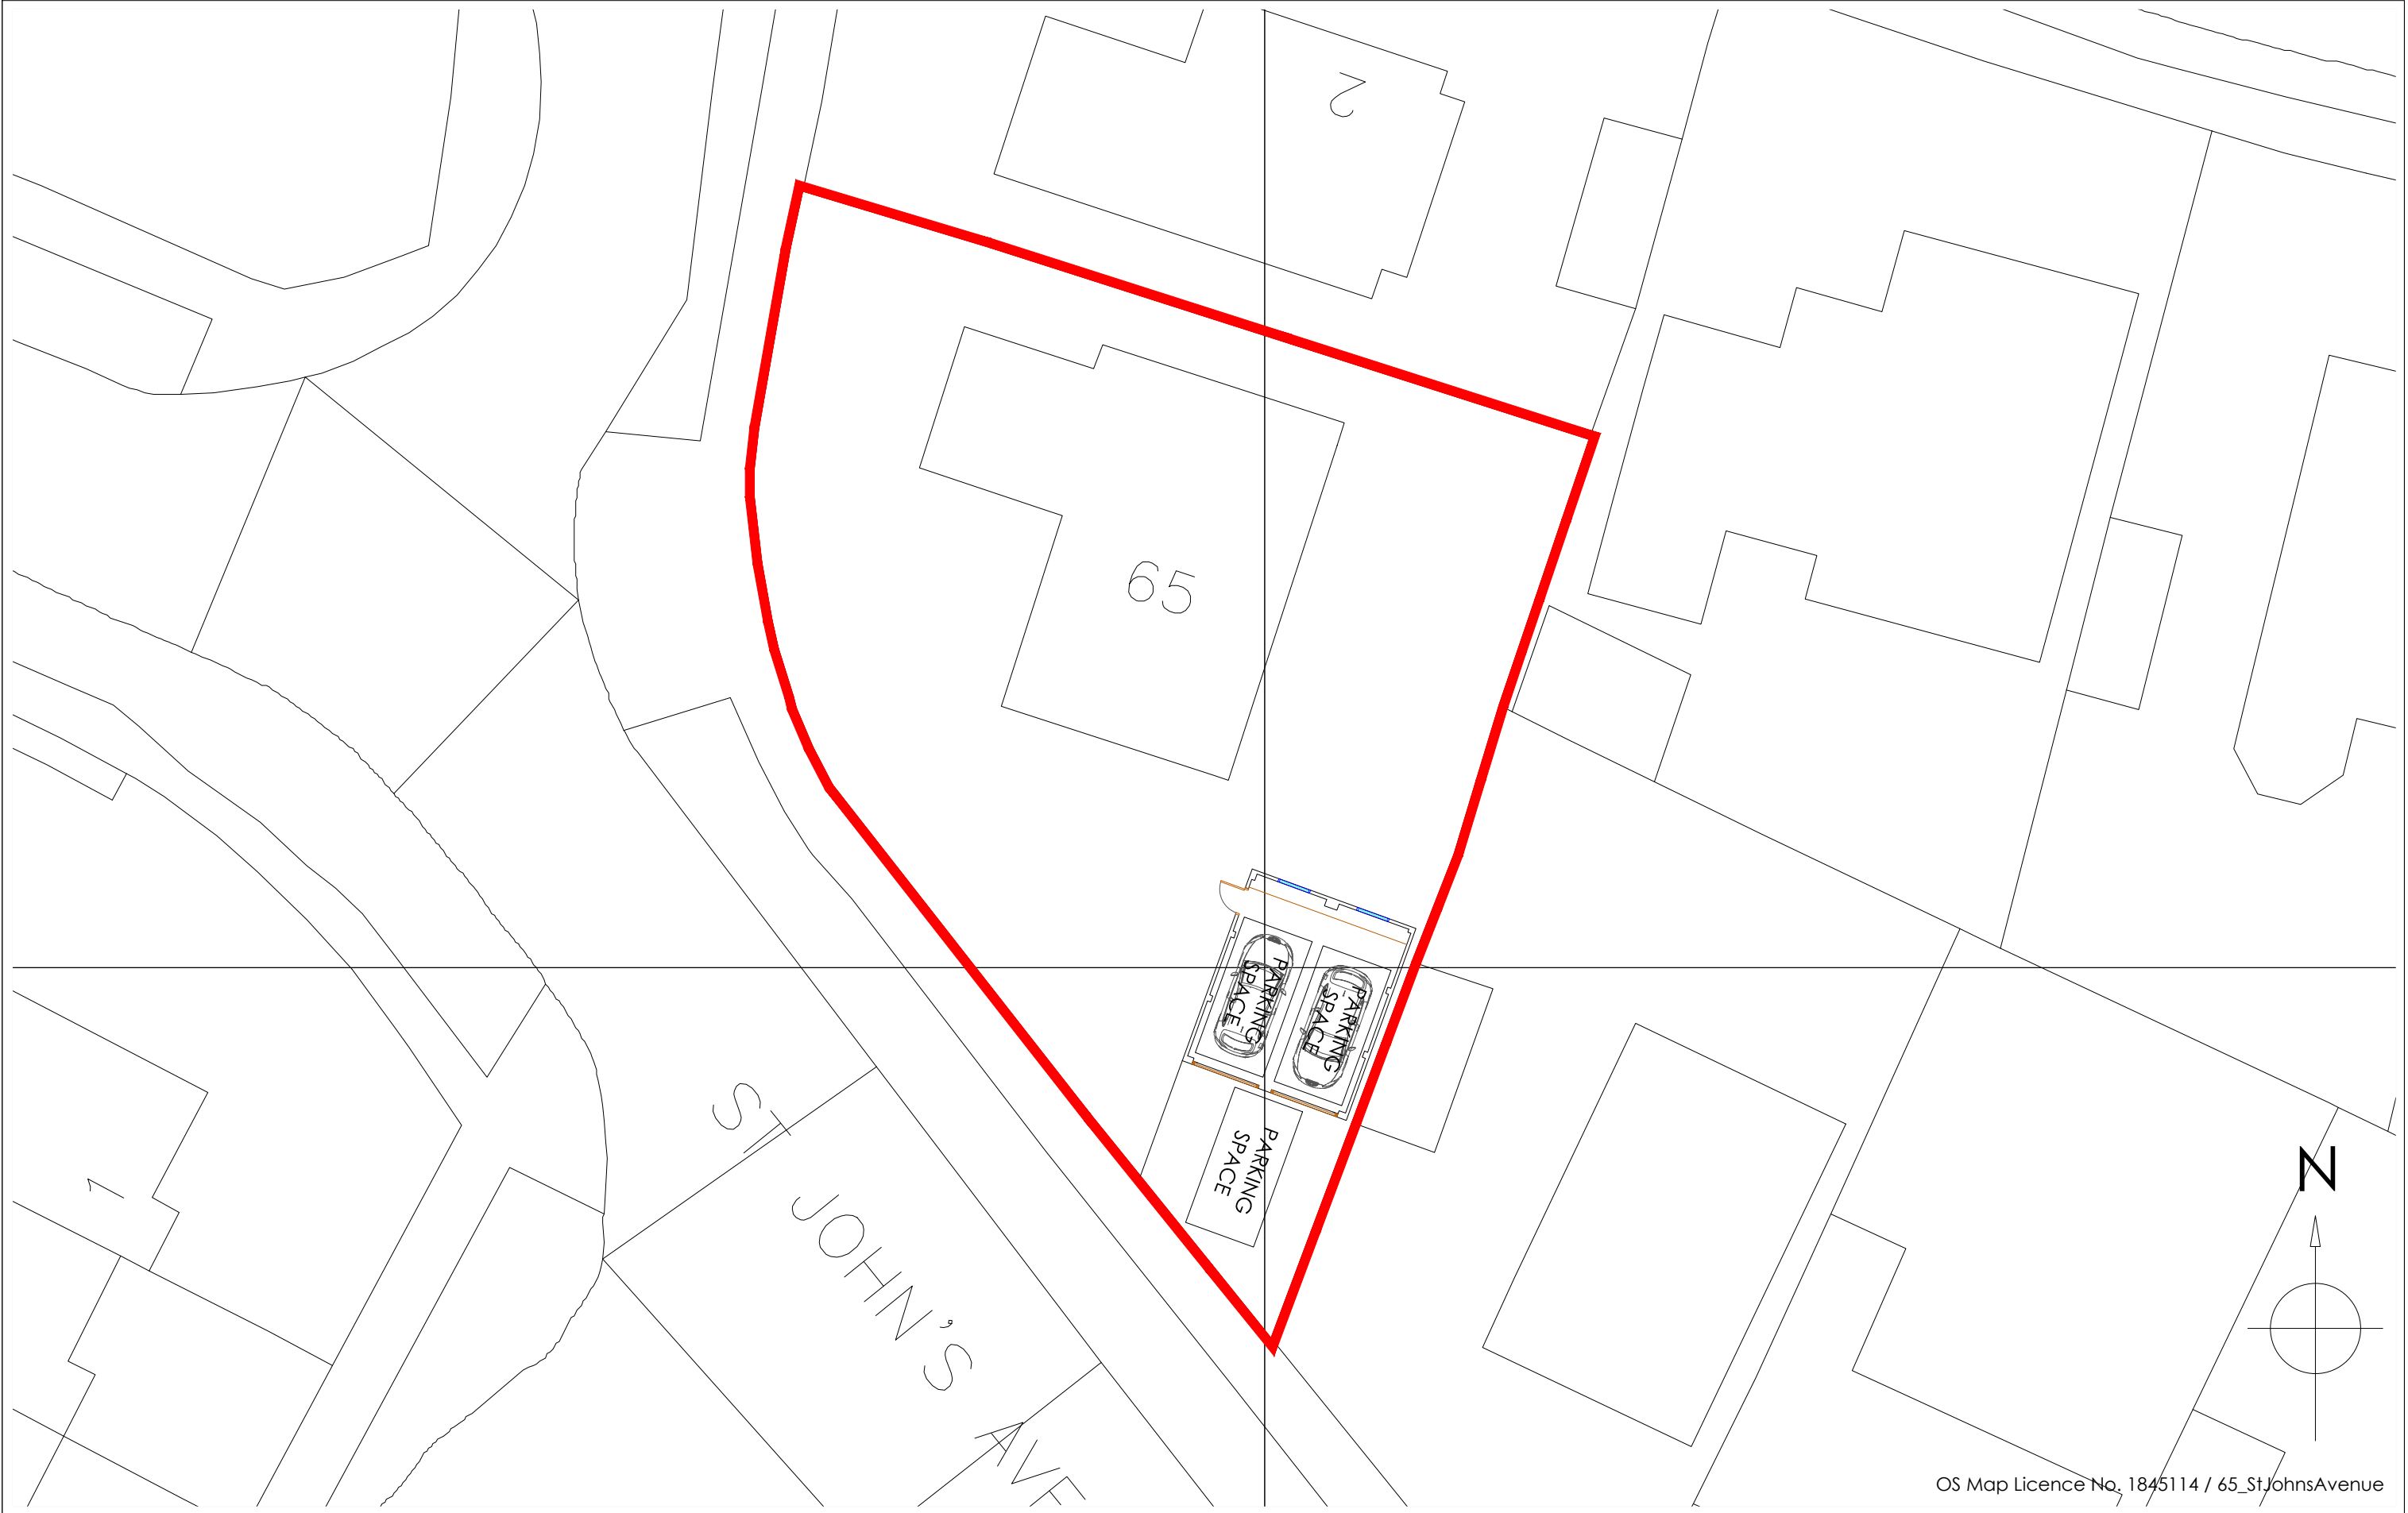

OS Map Licence No. 1845114 / 65_StJohnsAvenue

Copyright is reserved by GBS Designs and is issued on the condition that it is not copied or disclosed by or to any unauthorised persons without prior consent in writing from GBS Designs.

All dimensions to be checked on site

All structural elements to be specified by a suitably qualified structural engineer.

REV	DESCRIPTION	DRAWN	DATE
-	Initial drawing	GBS	02.06.17
A	Design altered following client's feedback and with some structural changes	GBS	14.06.17

Scale Bar

0 5 10

Drawing Ref		Drawing Title
COBB 04		
Scale at A1	Scale at A3	
N/A	1:200	
Date		New garage at 65 St Johns Avenue, Purbrook, Waterlooville, Hampshire, PO7 5QZ.
2 JUNE 2017		
Drawn by		GBS

CAD - ARCHITECTURE - DESIGN

6 Shillinglee Waterlooville
Hampshire PO7 5RW
Tel 023 9225 8315
www.gbsimages.co.uk