




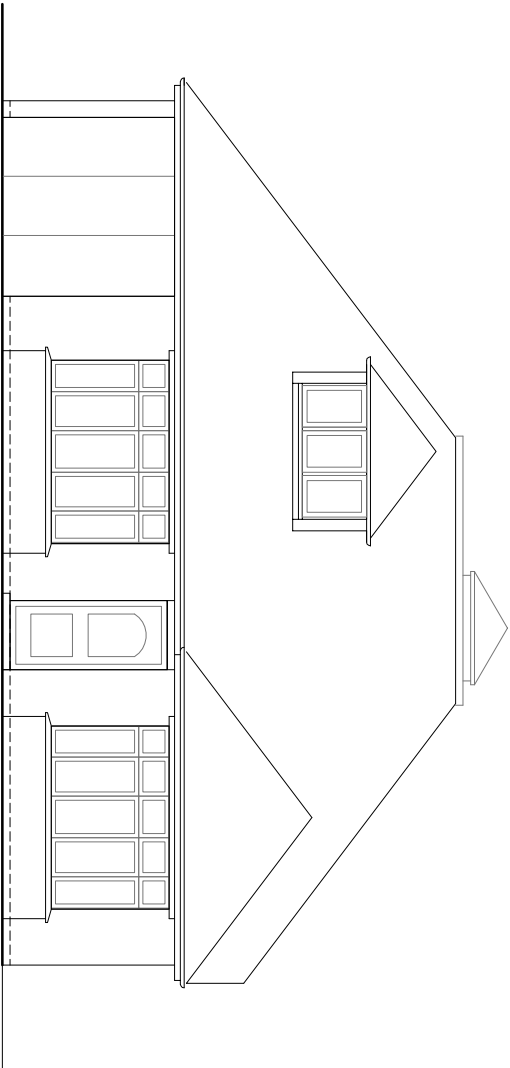


FRONT: PROPOSED
1:100

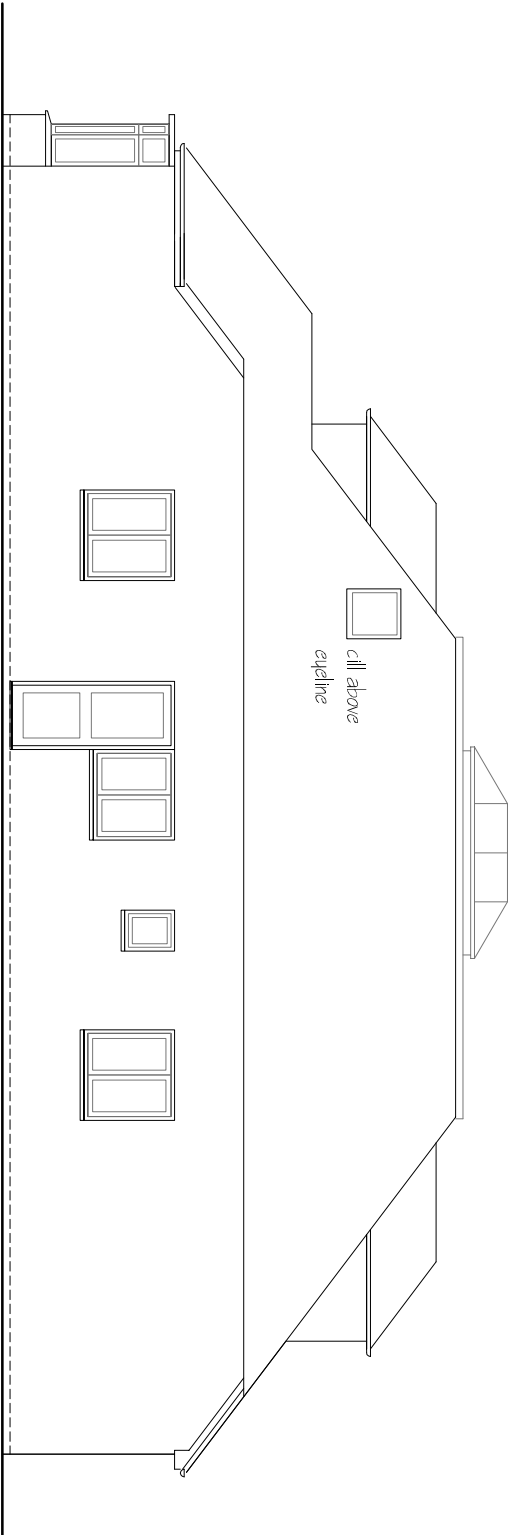

SIDE (NORTH): PROPOSED

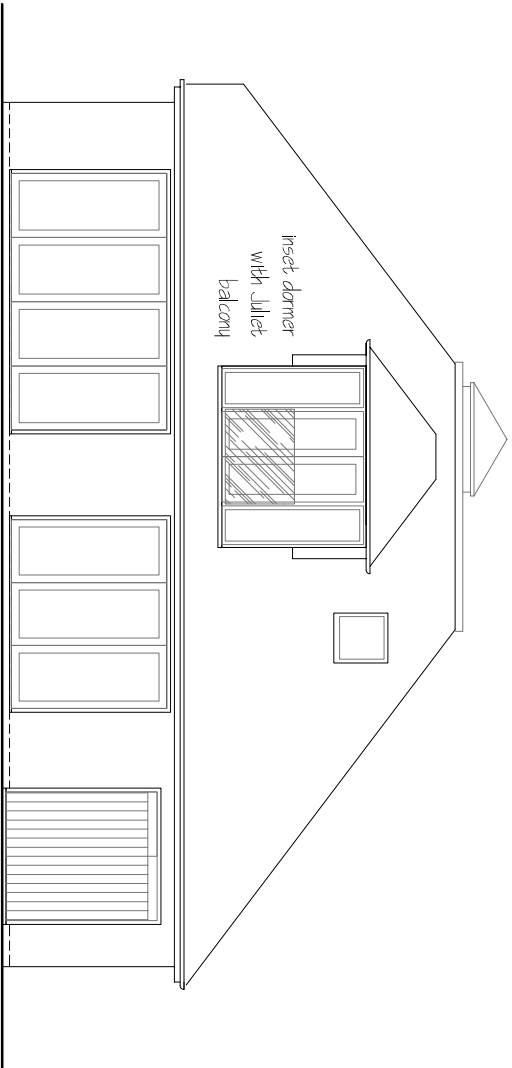

REAR: PROPOSED

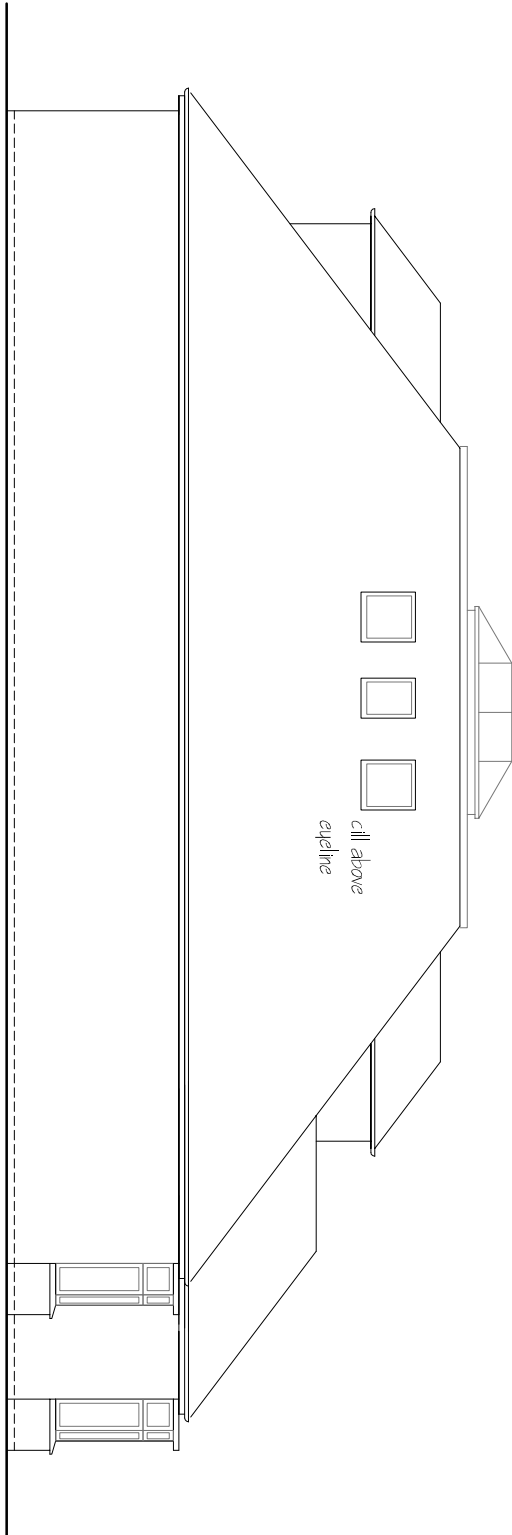

SIDE (SOUTH): PROPOSED

- SCHEDULE OF MATERIALS**
- > PLAIN ROOF TILES
 - > BRICKWORK WALLS TO MATCH
 - > NEW & REPLACEMENT UPVC WINDOWS AND DOORS