


PROPOSED SINGLE STOREY REAR ADDITION
63, COTWELL AVENUE, HORNDEN, HANTS
FOR MR & MRS E. CHEASLEY

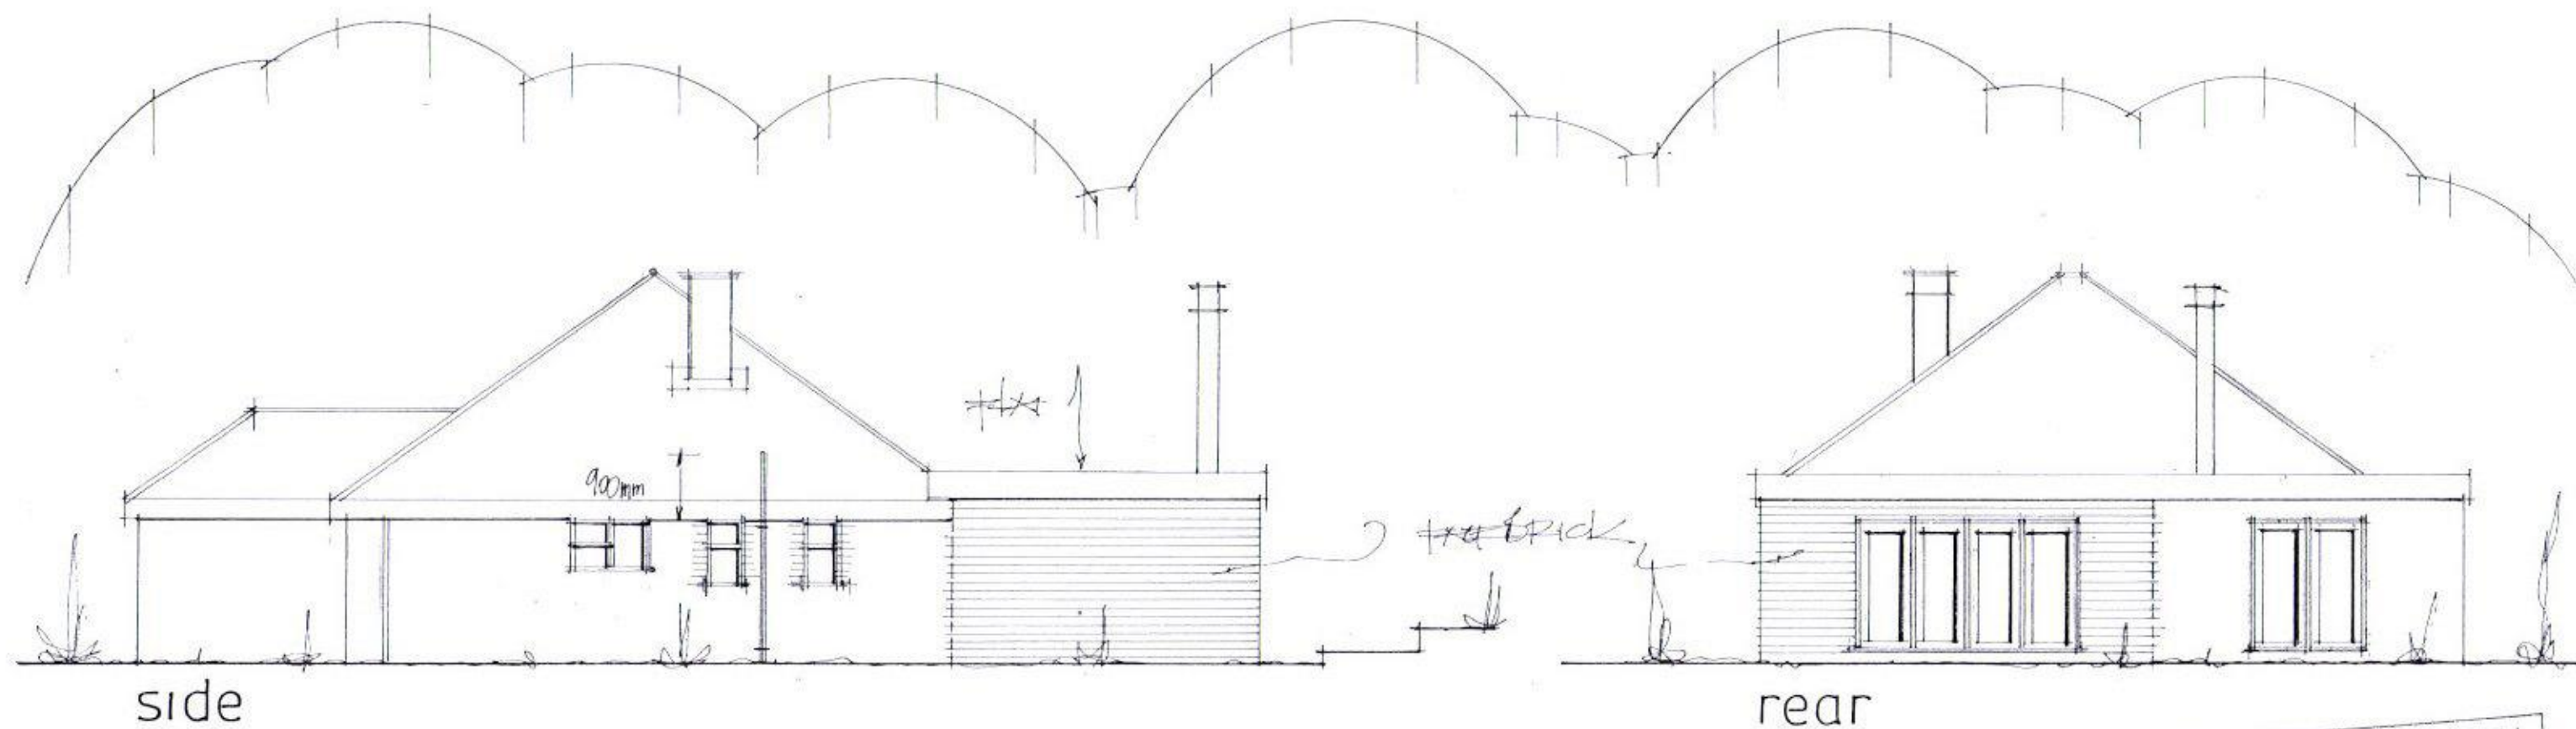

date mar 17
scale 1:100

Proposed Elevations

PETER J WALKER
182 SEAFRONT, HAYLING ISLAND, HANTS
PO11 9AN
TEL 02392467571