



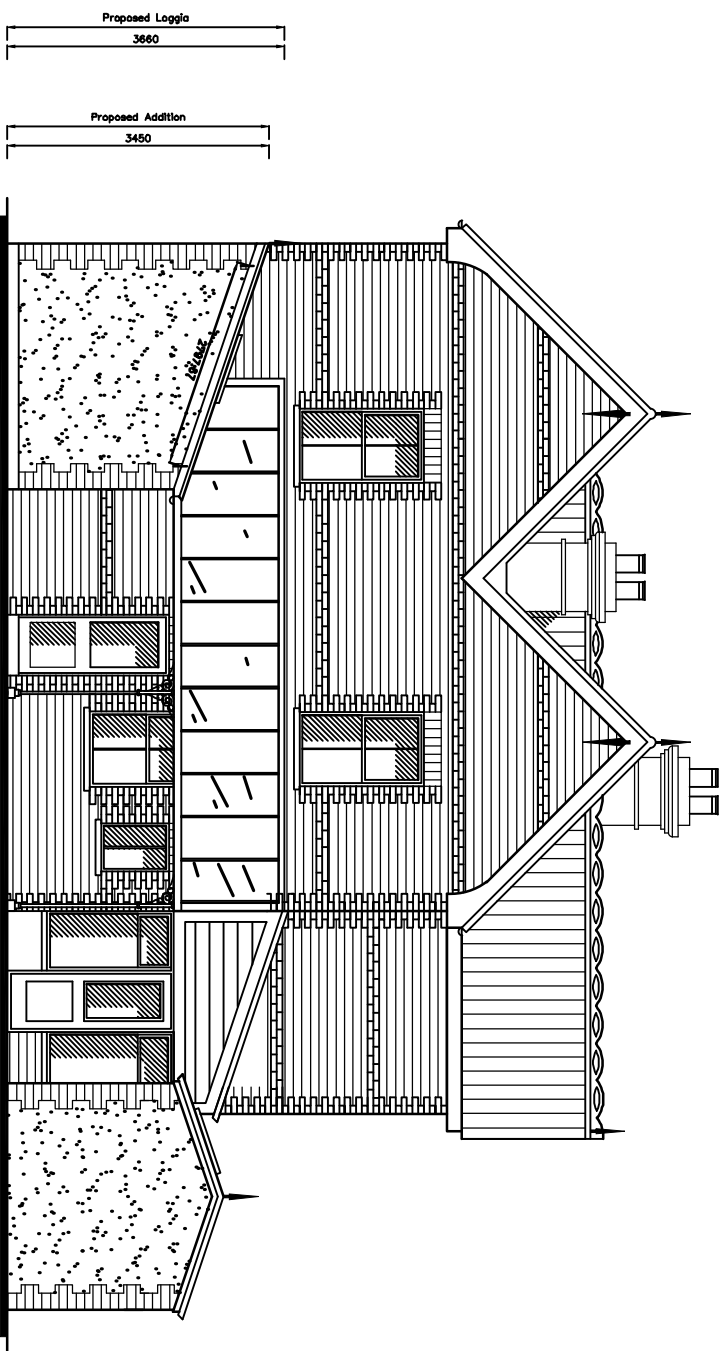

WEST


Proposed Addition 3250
Proposed Loggia 5580

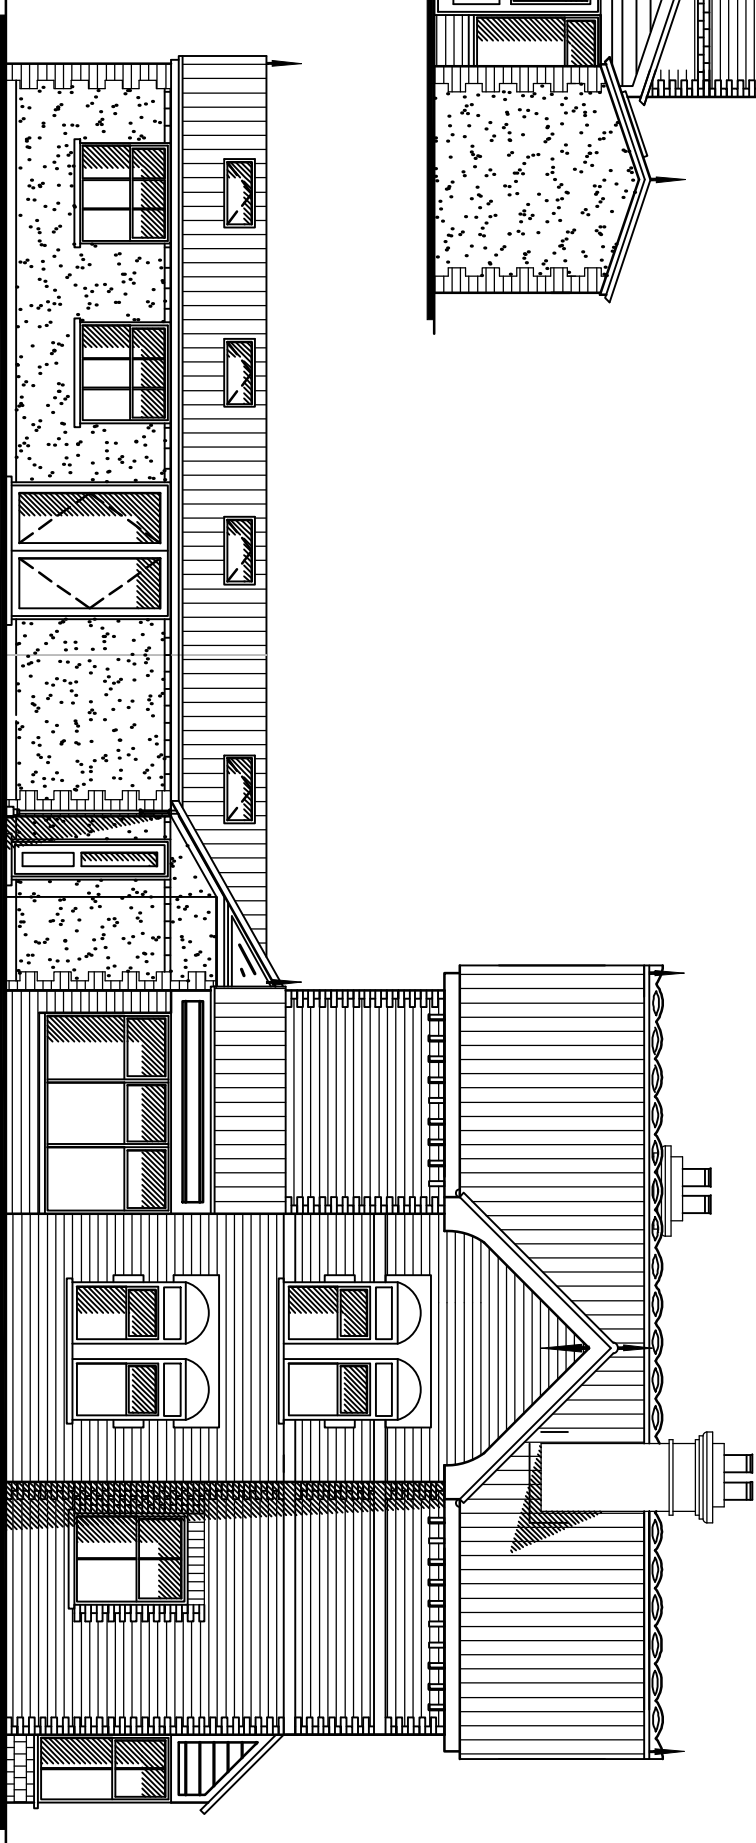

SOUTH

Proposed Addition 7880

Proposed Loggia 2425

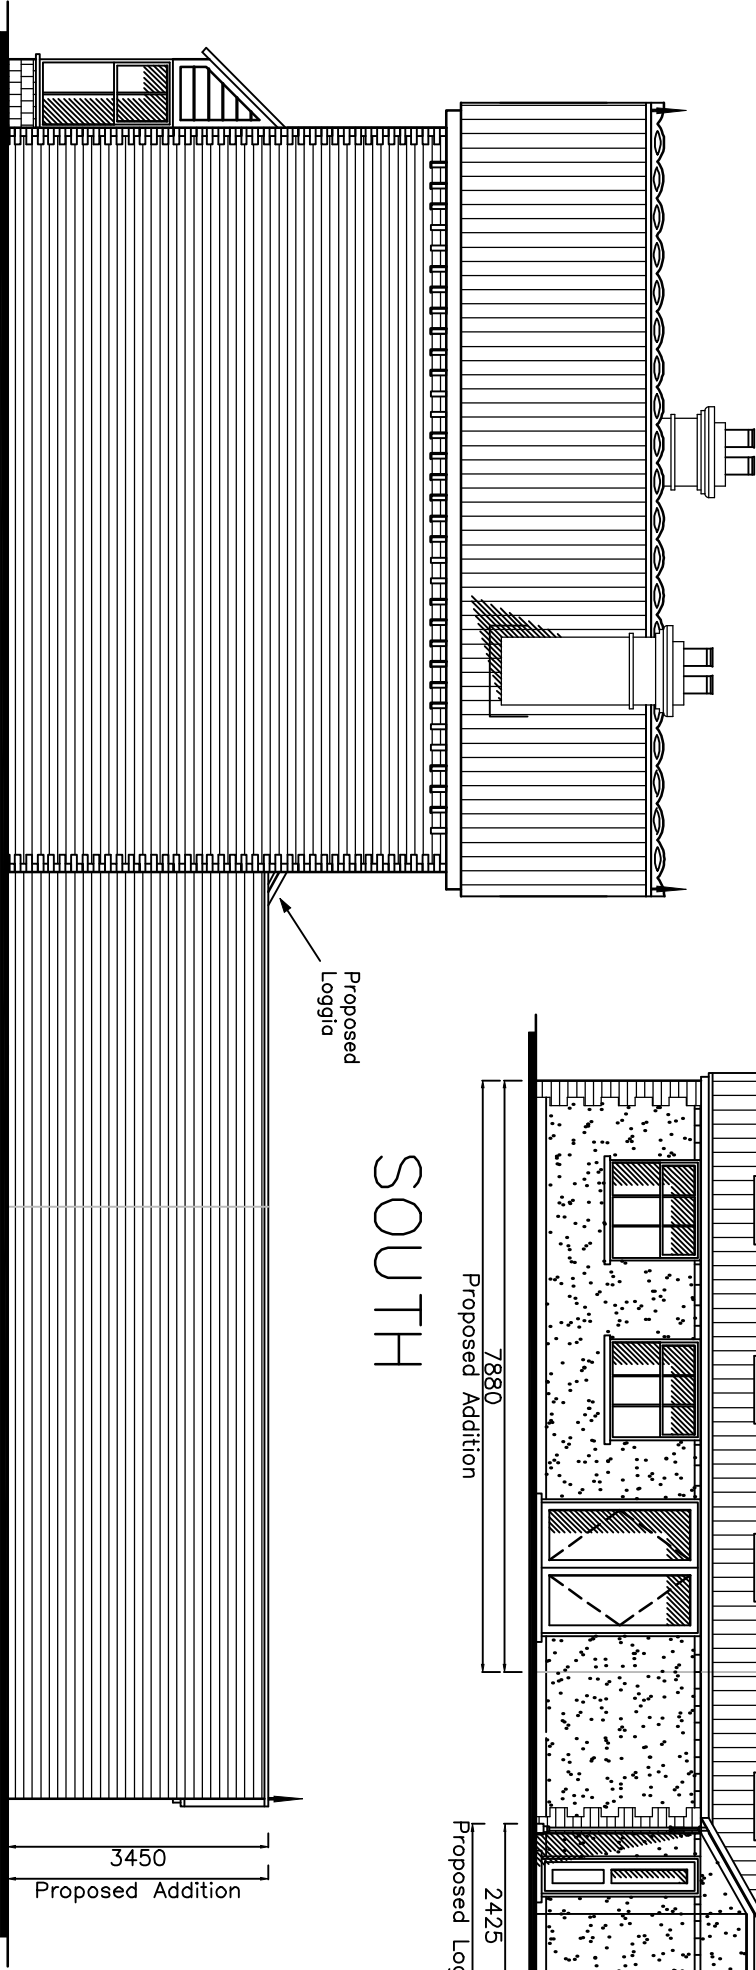

NORTH

Proposed Addition 7880

Proposed Addition 3450

Southleigh Road,
Havant,
Hampshire
PO9 2QQ

Proposal


Elevations

Revisions

A.

B.

C.

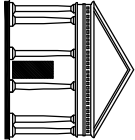

Martin Critchley
CHARTERED ARCHITECT

The Old Brewery,
15E South Street, Havant,
Hampshire, PO9 1BU
023 92 474 919
critchleyarchitect@hotmail.com

Scale A3 = 1:100

Date 04/07/17

Drawn BLB/ELR/SAR

1651-511 0

metres

10

20

30