


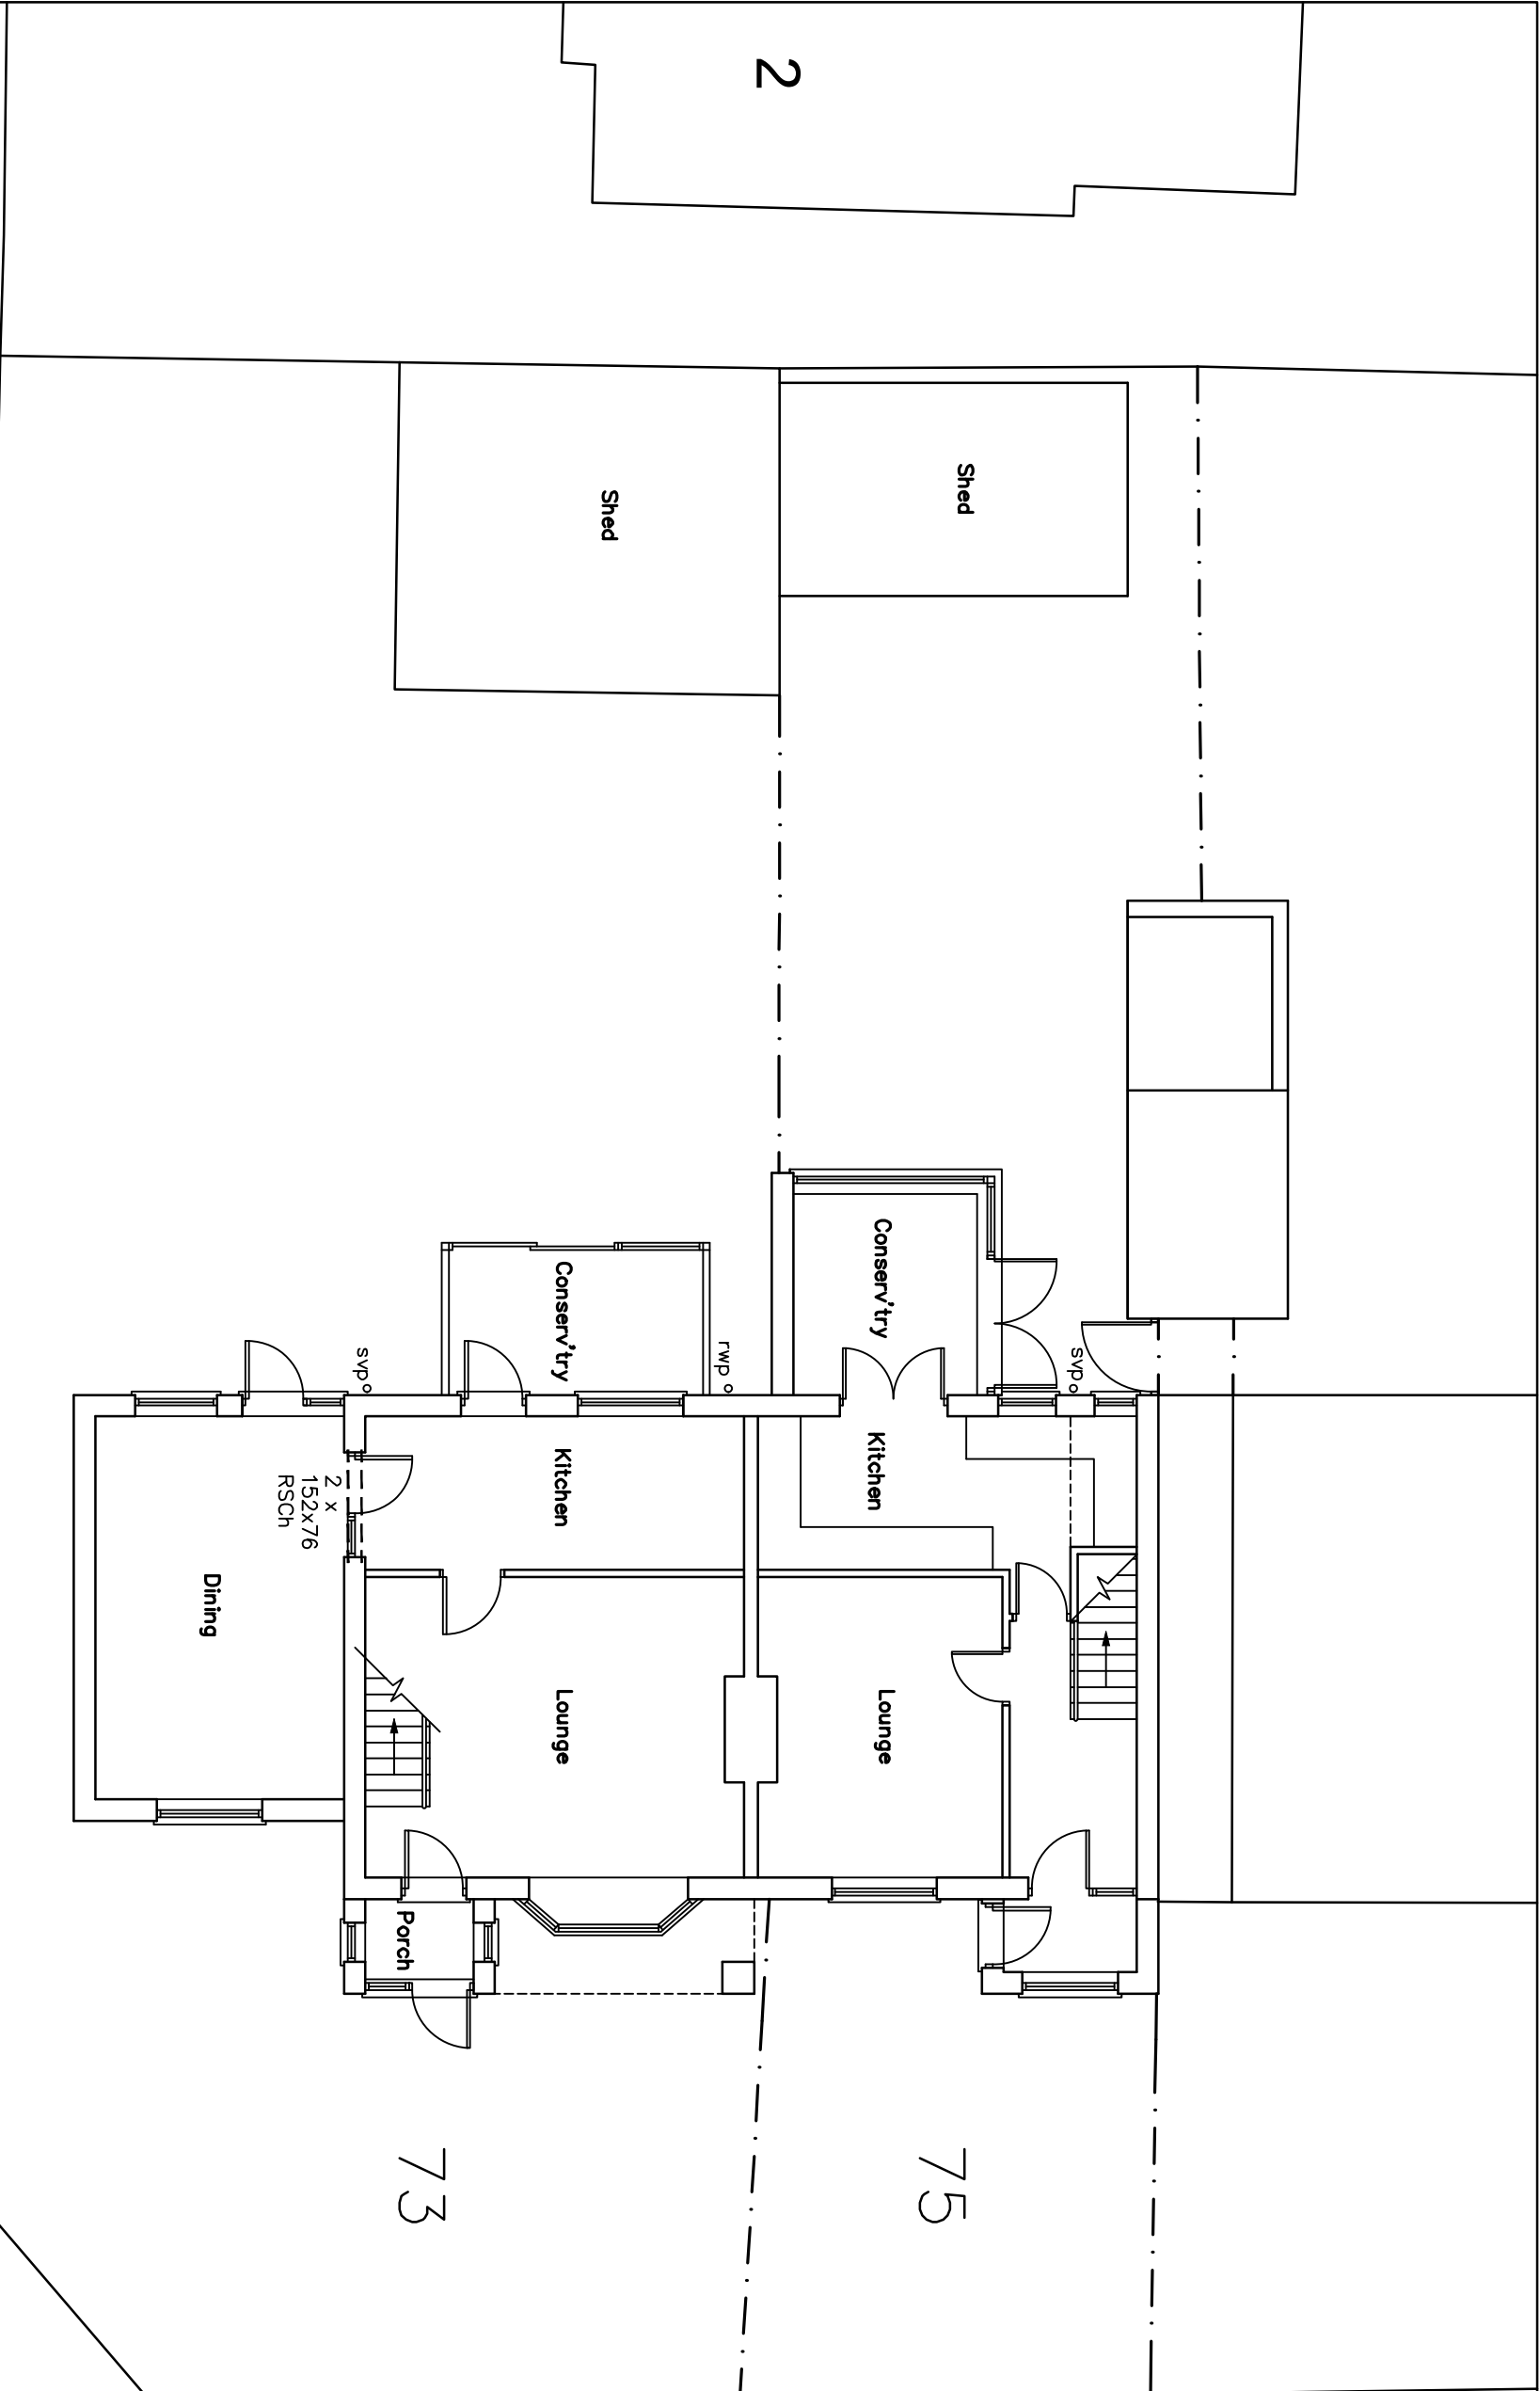

75

73

Shed

Lounge

152x76
RSch

Dining

EXISTING GROUND FLOOR AND SITE PLAN

metres

10

20

30

Revisions

Scale A3 = 1:100
Drawn SAR



The Old Brewery,
15E South Street, Havant,
Hampshire, PO9 1BU
023 92 474 919
critchleyarchitect@hotmail.com

17029-2110