


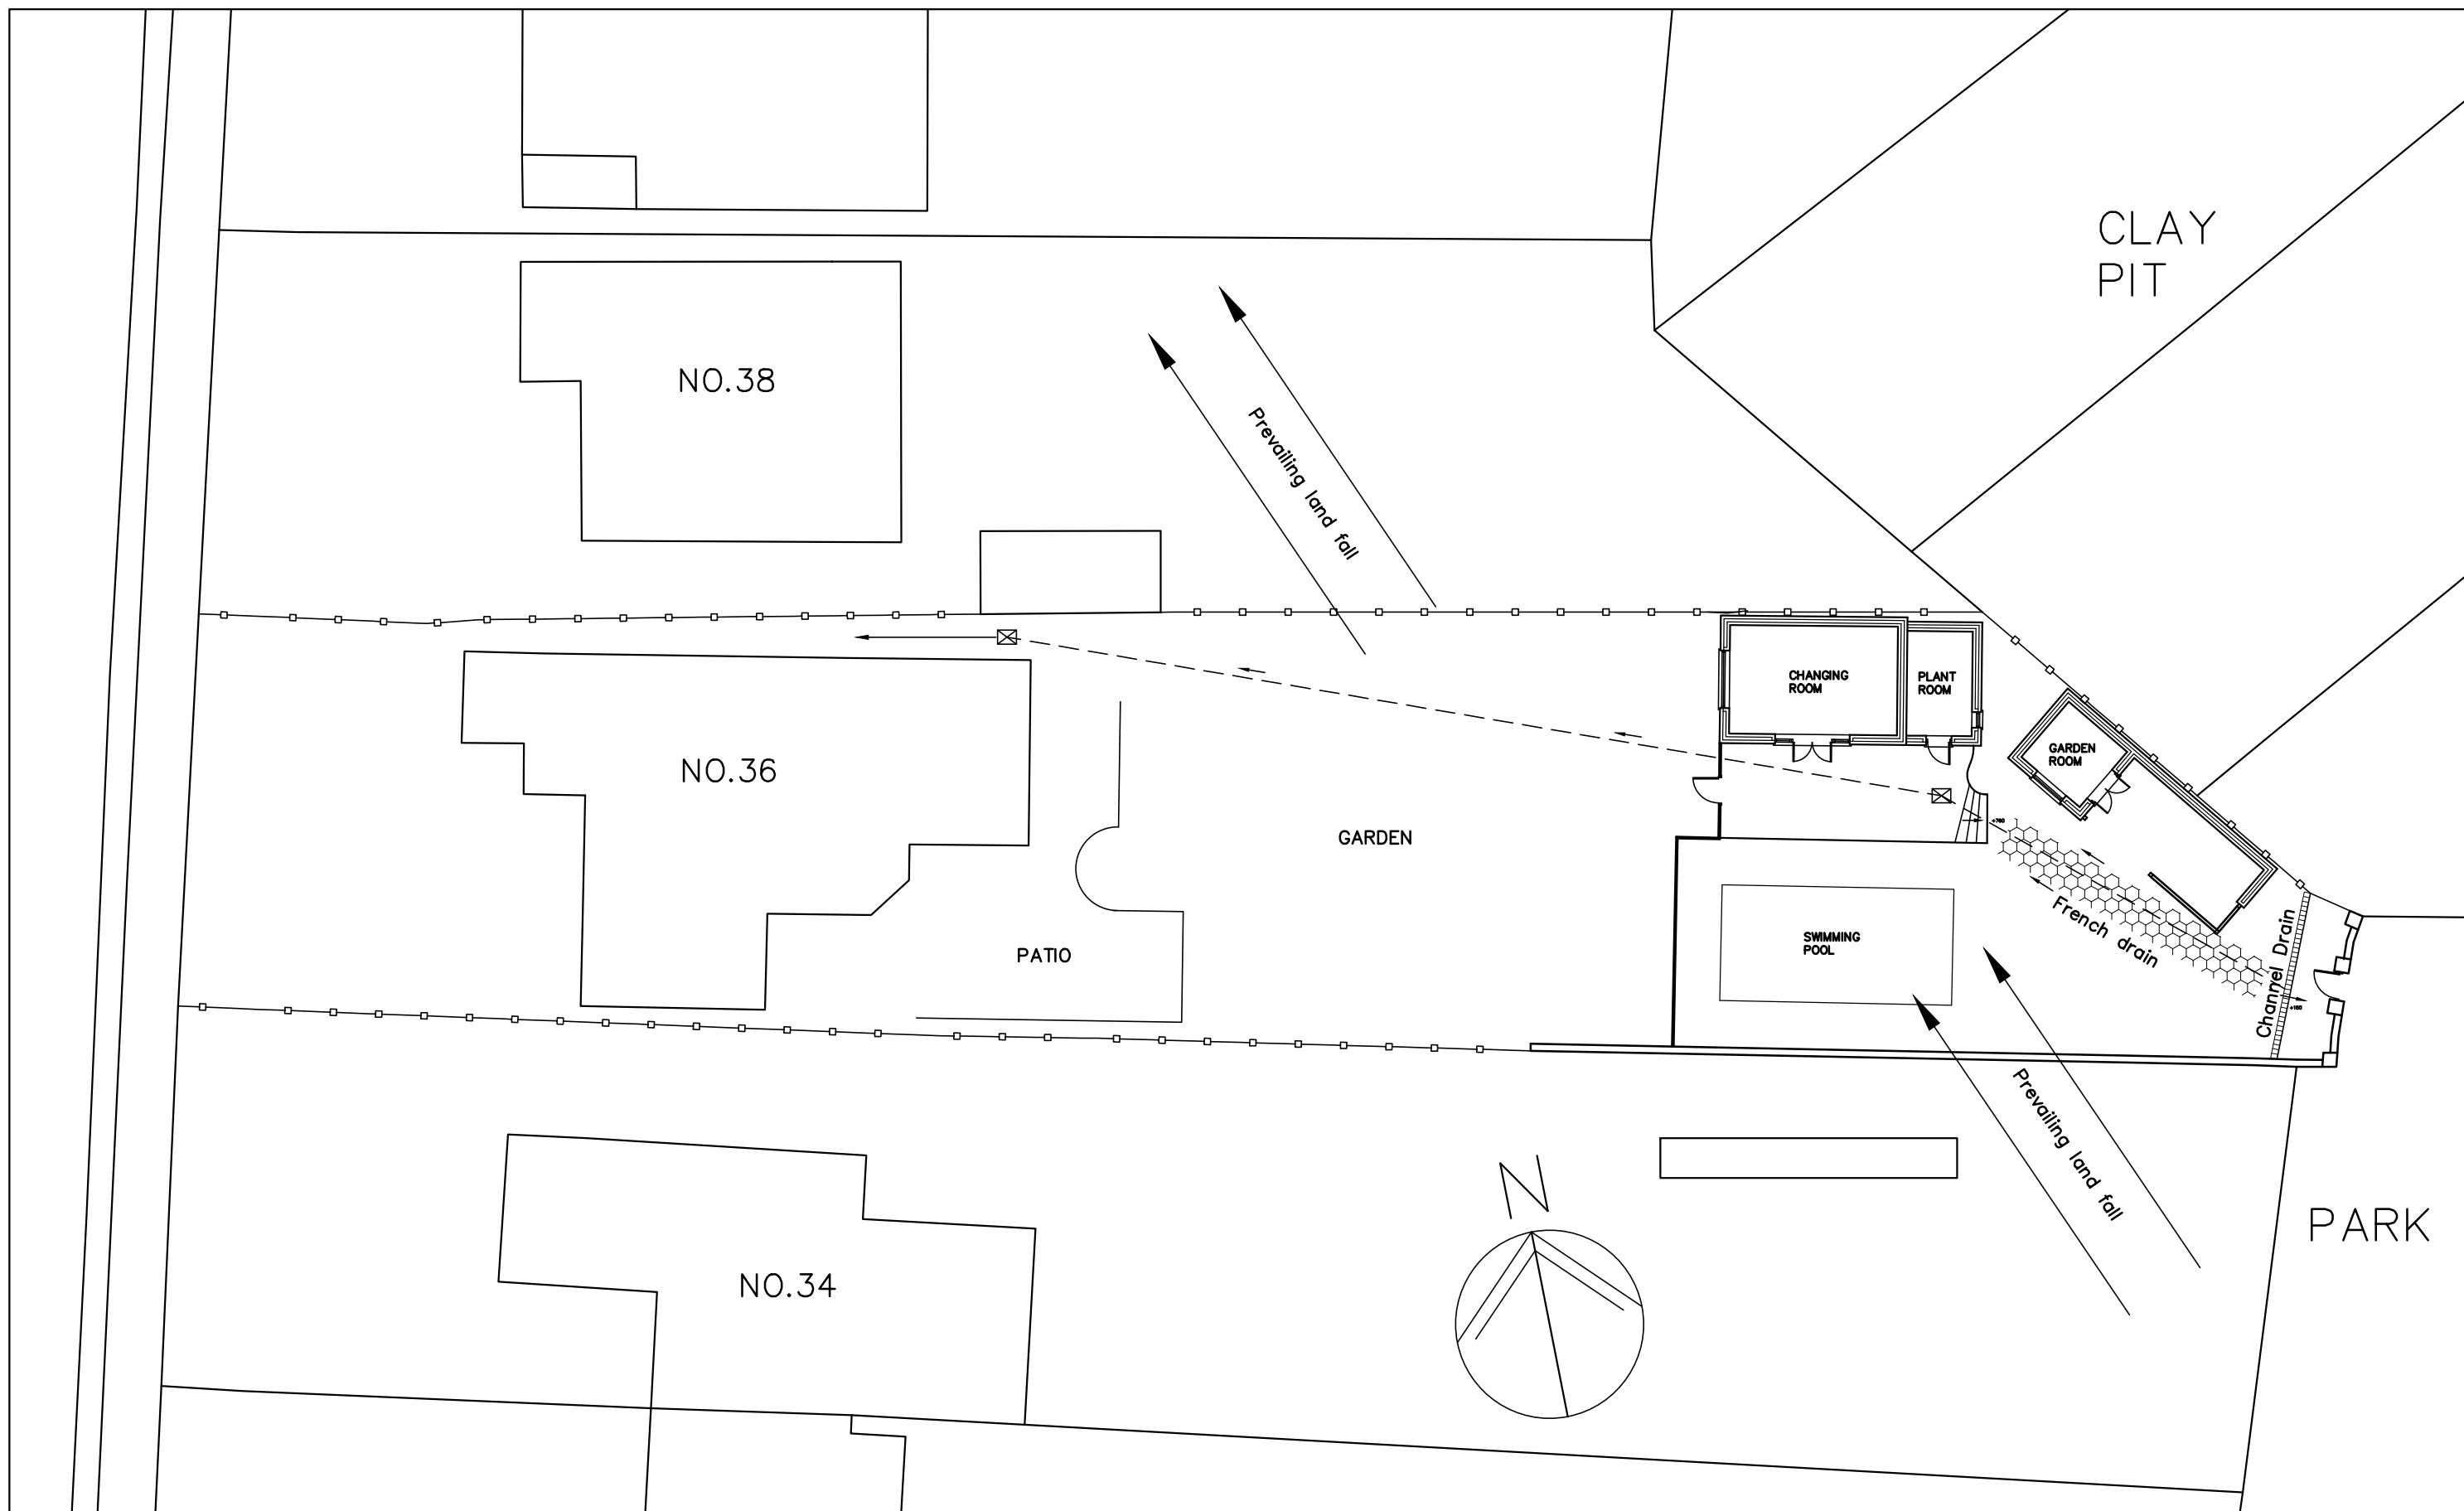

36 The Thicket,
Widley,
Waterlooville,
PO7 5JL

PROPOSED SITE PLAN

Revisions

- A. French drain shown. 10/02/17
- B.
- C.



Scale A3=1:200 A1=1:100
Date 04/01/17
Drawn JHL

17001-103^A

metres 10 20 30 40 50 60 70