


OS MasterMap 1250/2500/10000 scale
Friday, August 18, 2017, ID: BW1-00648623
maps.blackwell.co.uk

1:500 scale print at A4, Centre: 471240 E, 106034 N

©Crown Copyright Ordnance Survey. Licence no. 100041041

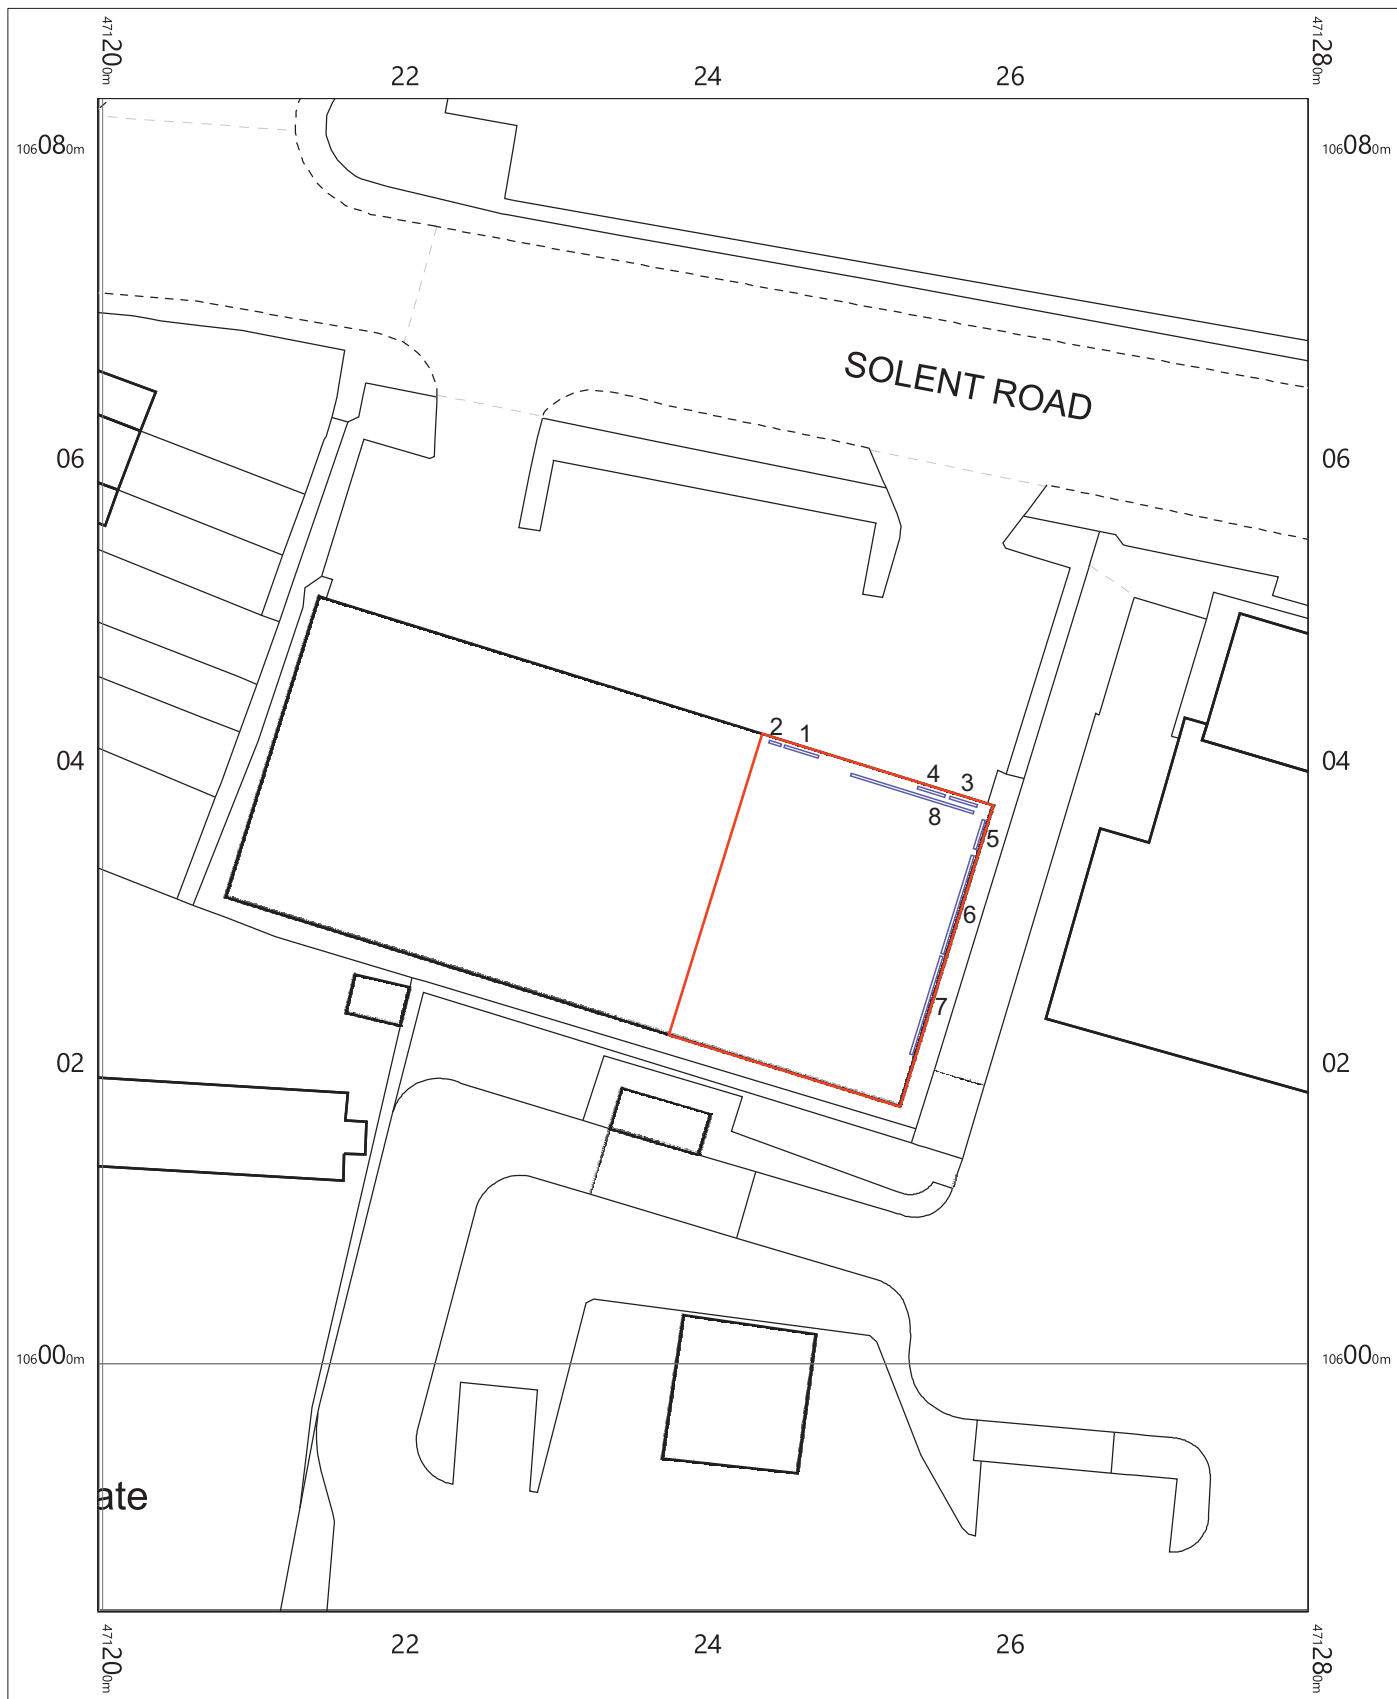

BLACKWELL'S
www.blackwellmapping.co.uk

TEL: 0113 245 2623
comments@maps.blackwell.co.uk