
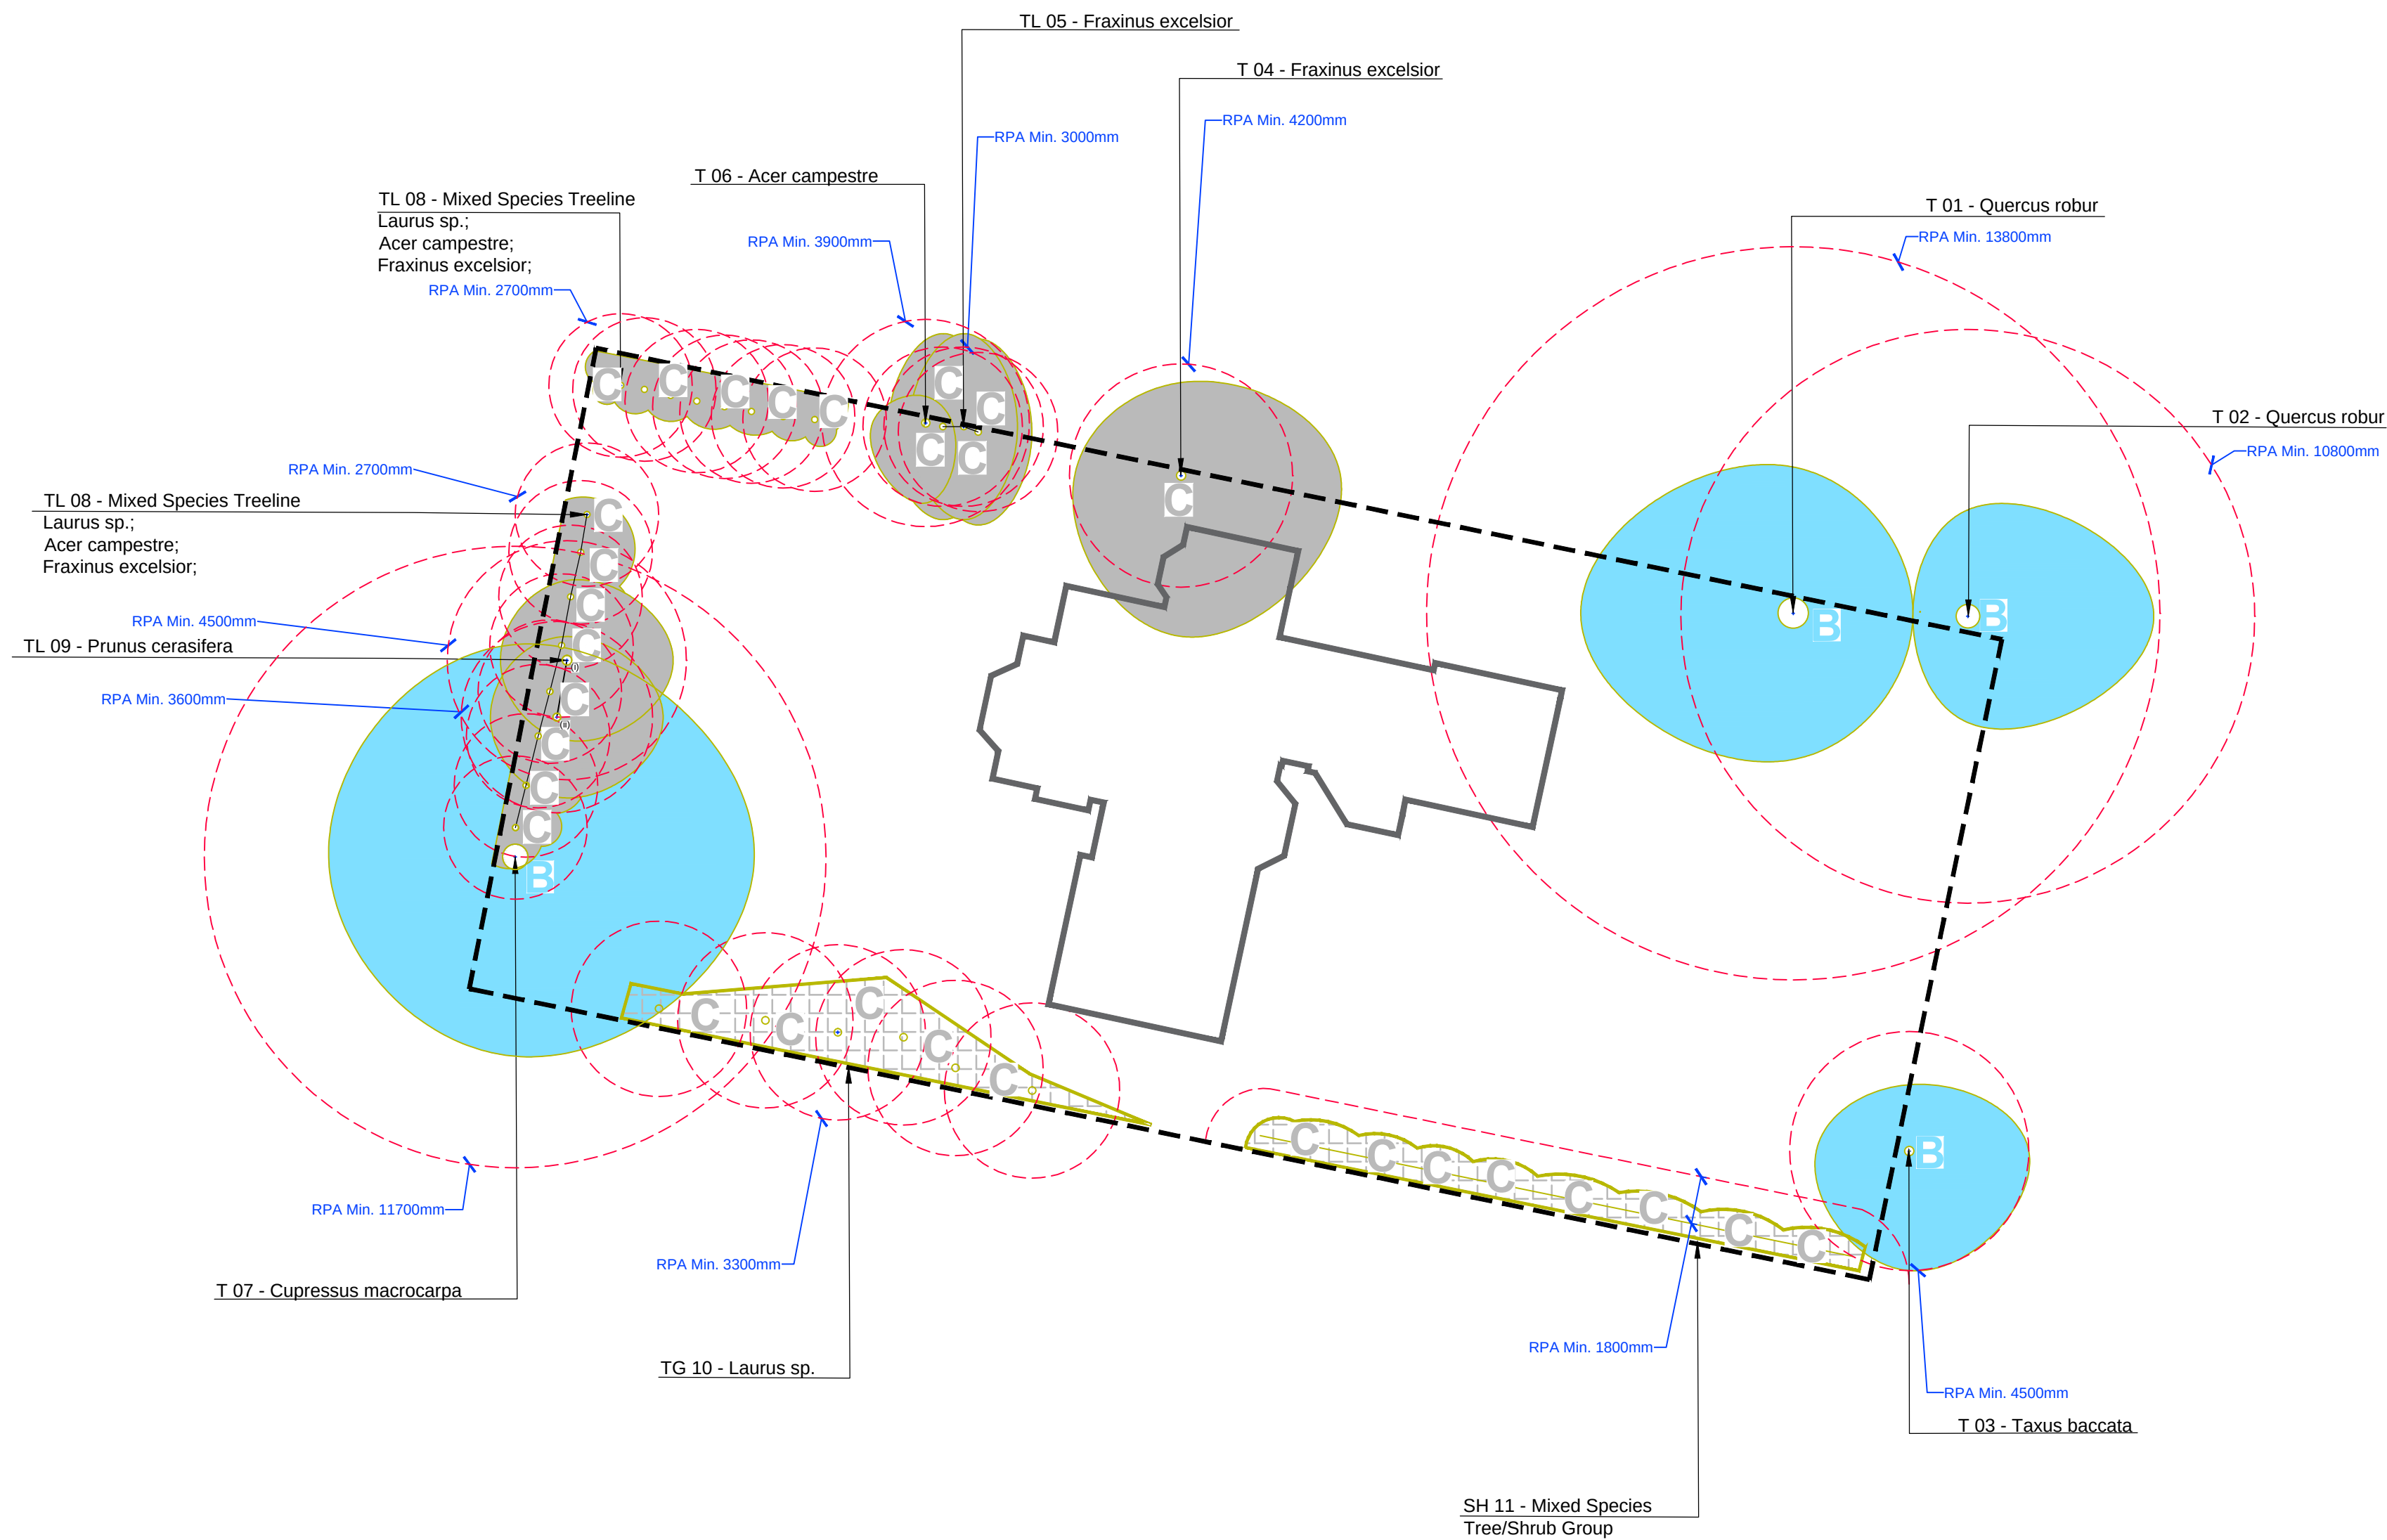
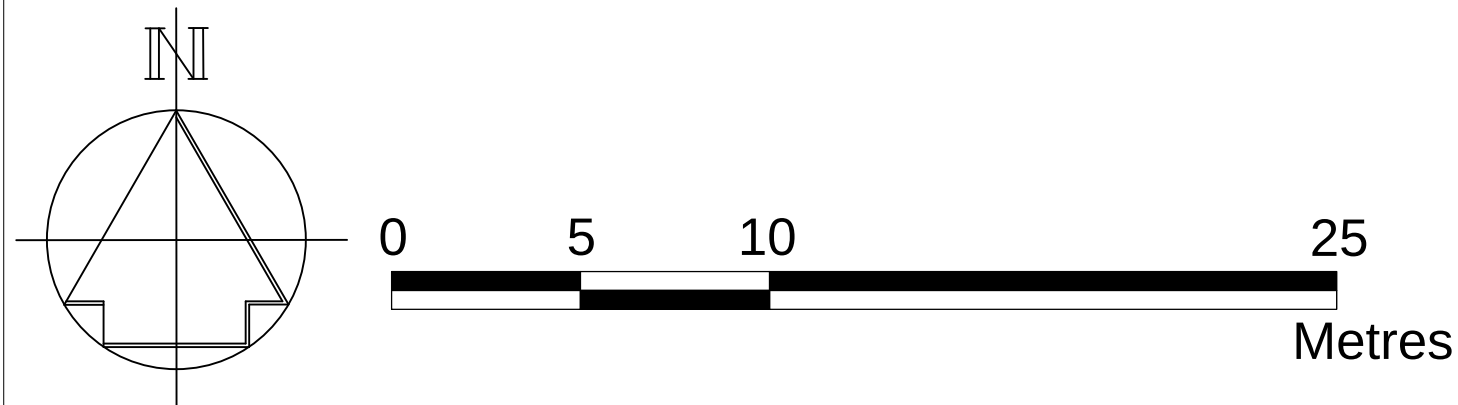
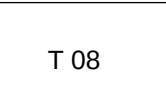
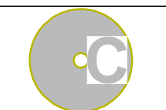
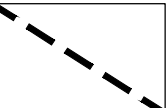


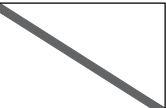


Legend

-  Existing Trees.
-  Tree, Shrub, and Hedge Numbers.
-  Tree Root Protection Areas
Tree Root Protection Areas calculated and specified in accordance with BS 5837:2012 - 'Trees in Relation to Design, Demolition and Construction'.
-  Category A Trees:
Trees of High Quality and Value.
-  Category B Trees
Trees of Moderate Quality and Value.
-  Category C Trees
Trees of Low Quality and Value.
-  Category U Trees:
Trees unsuitable for retention.
-  Site Survey Boundary.
-  Existing Buildings.
-  Category C Shrubs and Trees
Shrub vegetation of Low Quality and Value.

Notes: The original of this drawing was produced in colour - a monochrome copy should not be relied upon. (Refer to LLD 1092 Existing Tree Schedule).

PLANNING ISSUE

Rev	Description	Date	Initials
01	Planning Issue	09.12.16	GS

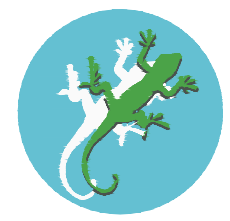**LIZARD**
Landscape Design and Ecology

The Old Bank, 34 South Street, Tarring, Worthing, West Sussex, BN14 7LH
T: 01903 216033 E: lizardlandscape@btconnect.com W: lizardlandscapeology.com

Project title 44 New Brighton Road Emsworth, Hampshire		
Drawing title Tree Constraints Plan		
Scale 1:200 @A1	Drawn GS Approved JJ	Date 05.12.16
Drawing No LLD1092 / 01	Revision 01	
CAD Filename LLD1092 / CAD		

Tree Constraints Plan

44 New Brighton Road, Emsworth