


PROPOSED SINGLE STOREY SIDE/REAR ADDITION
26, DURHAM GARDENS, WATERLOOVILLE, HANTS
FOR MR & MRS J. COOPER.

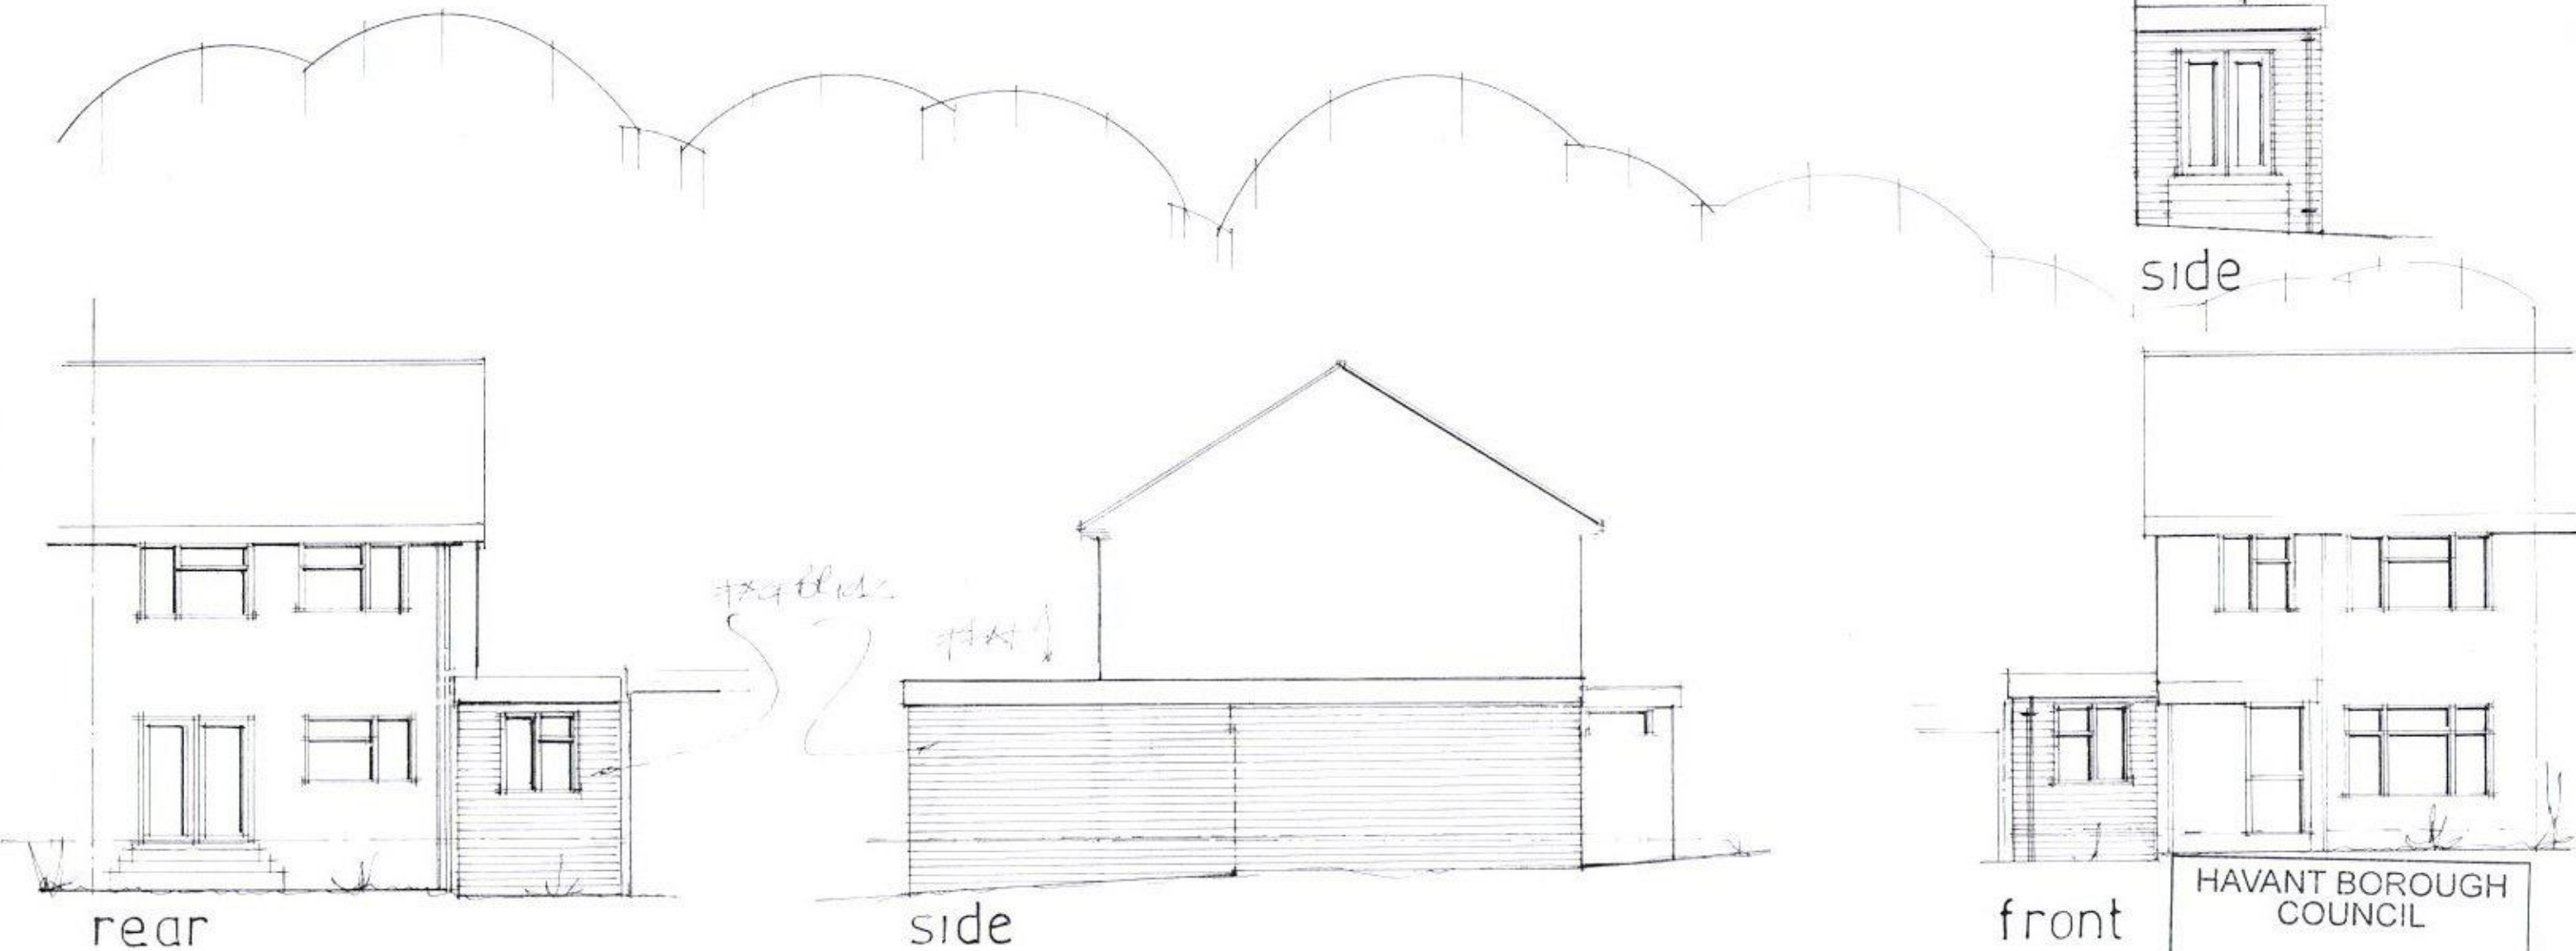

date july 2016
scale 1:50

PROPOSED ELEVATIONS

HAVANT BOROUGH
COUNCIL

19 JUL 2016

RECEIVED

PETER J. WALKER MRICS
CHARTERED SURVEYOR
182 SEAFRONT, HAYLING ISLAND, HANTS
PO11 9 AN

TEL: 02392467571