


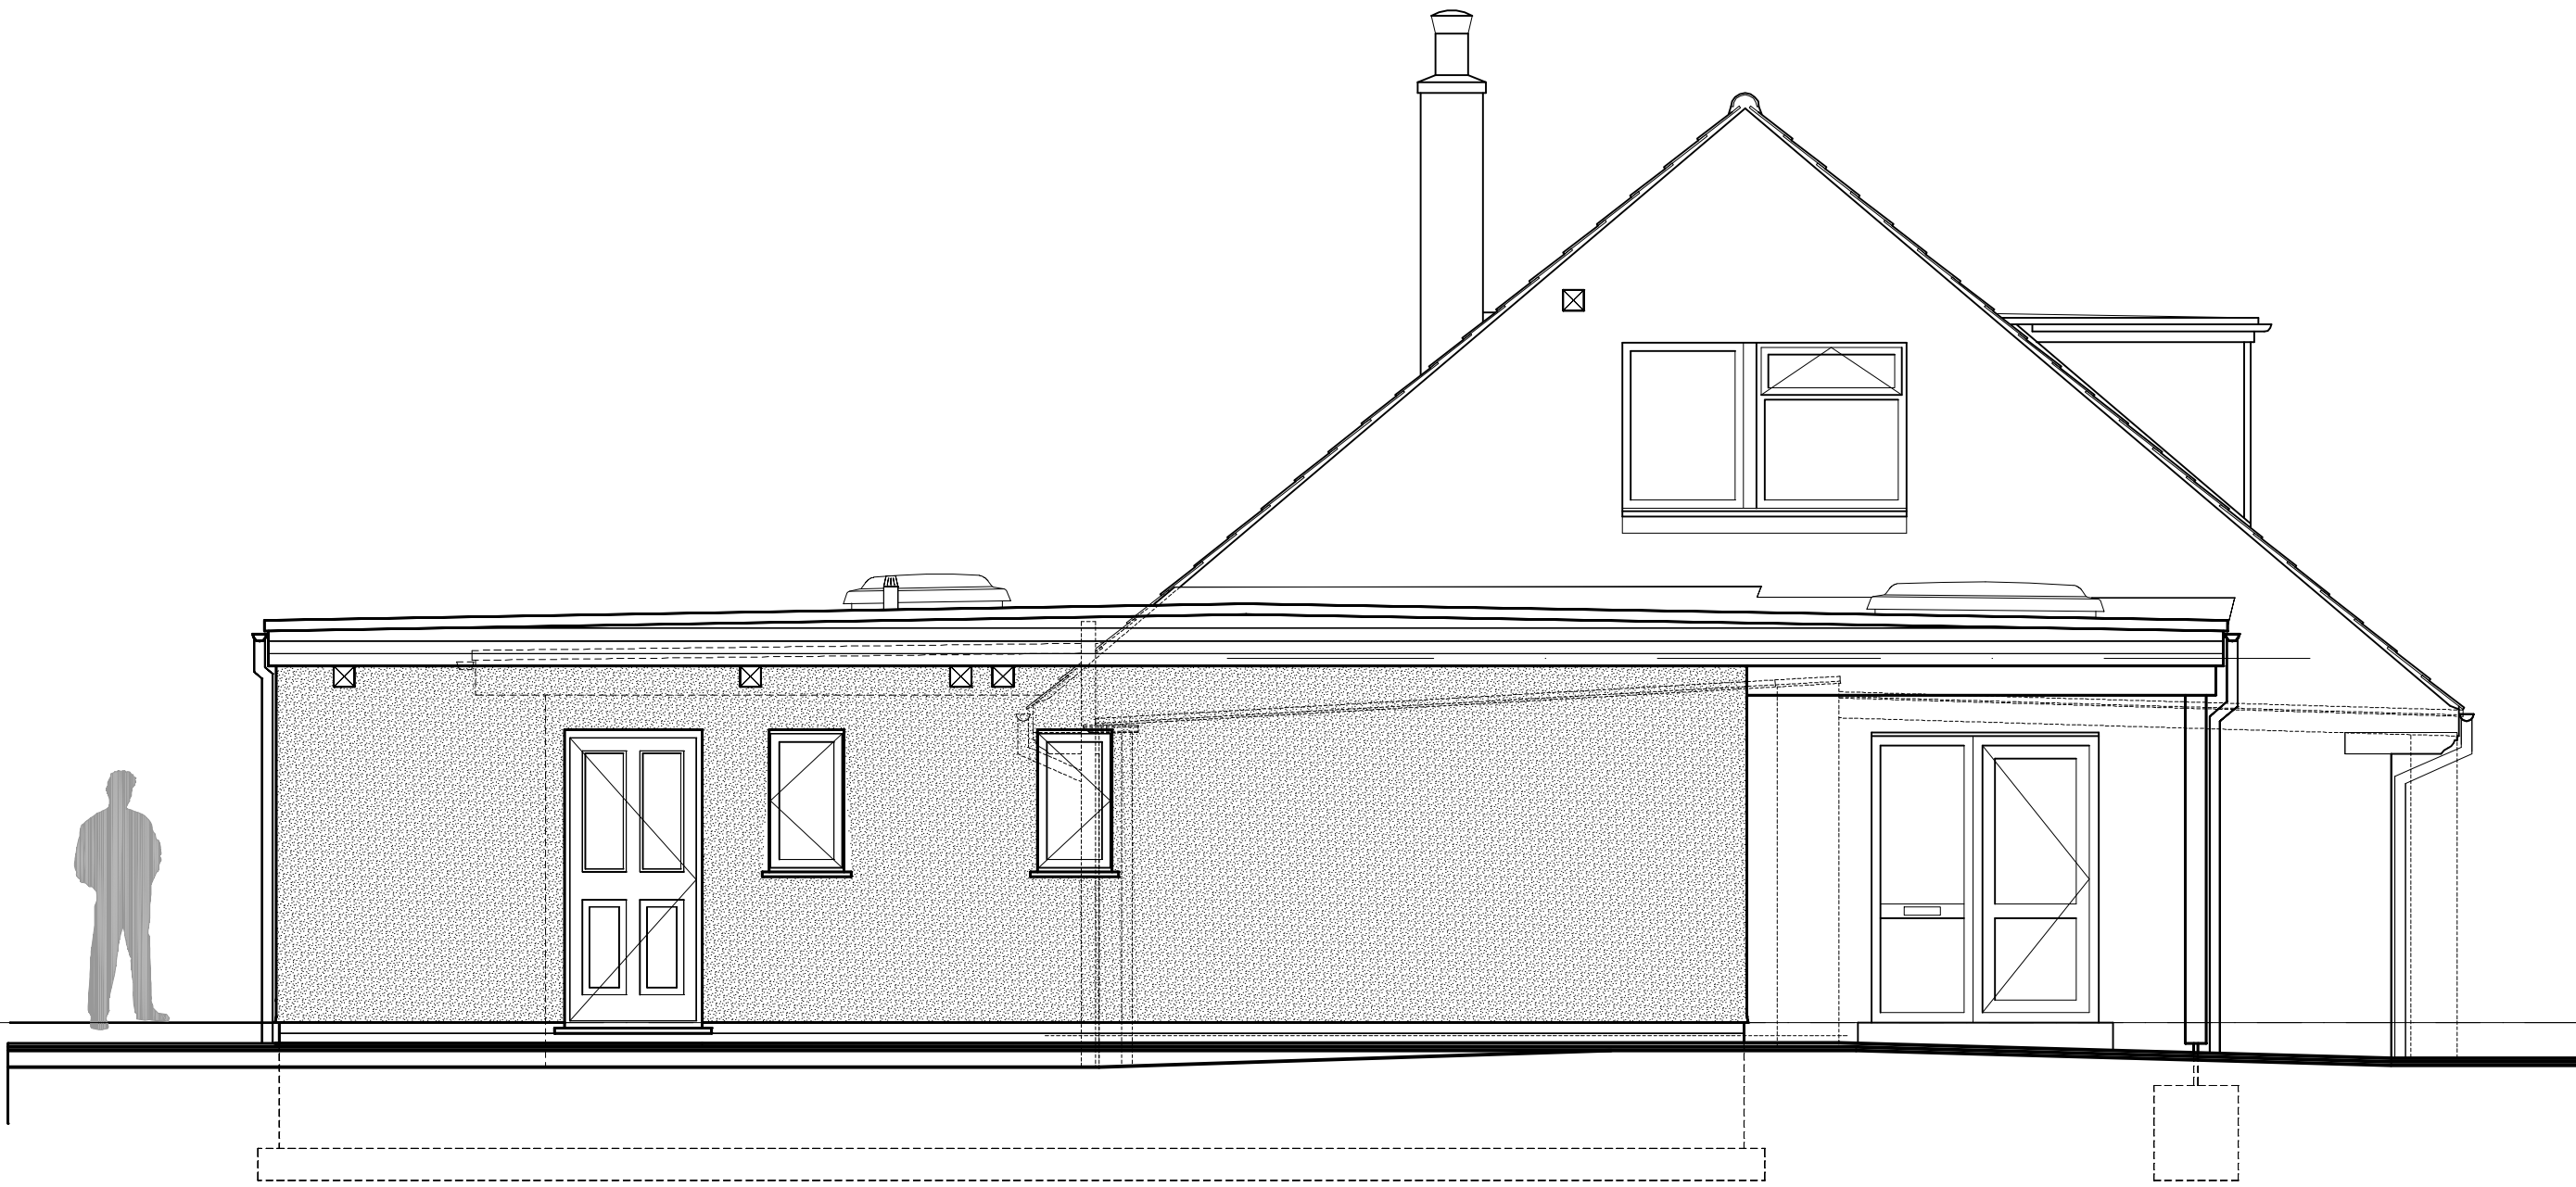

Side (East) Elevation as Proposed 1:50

